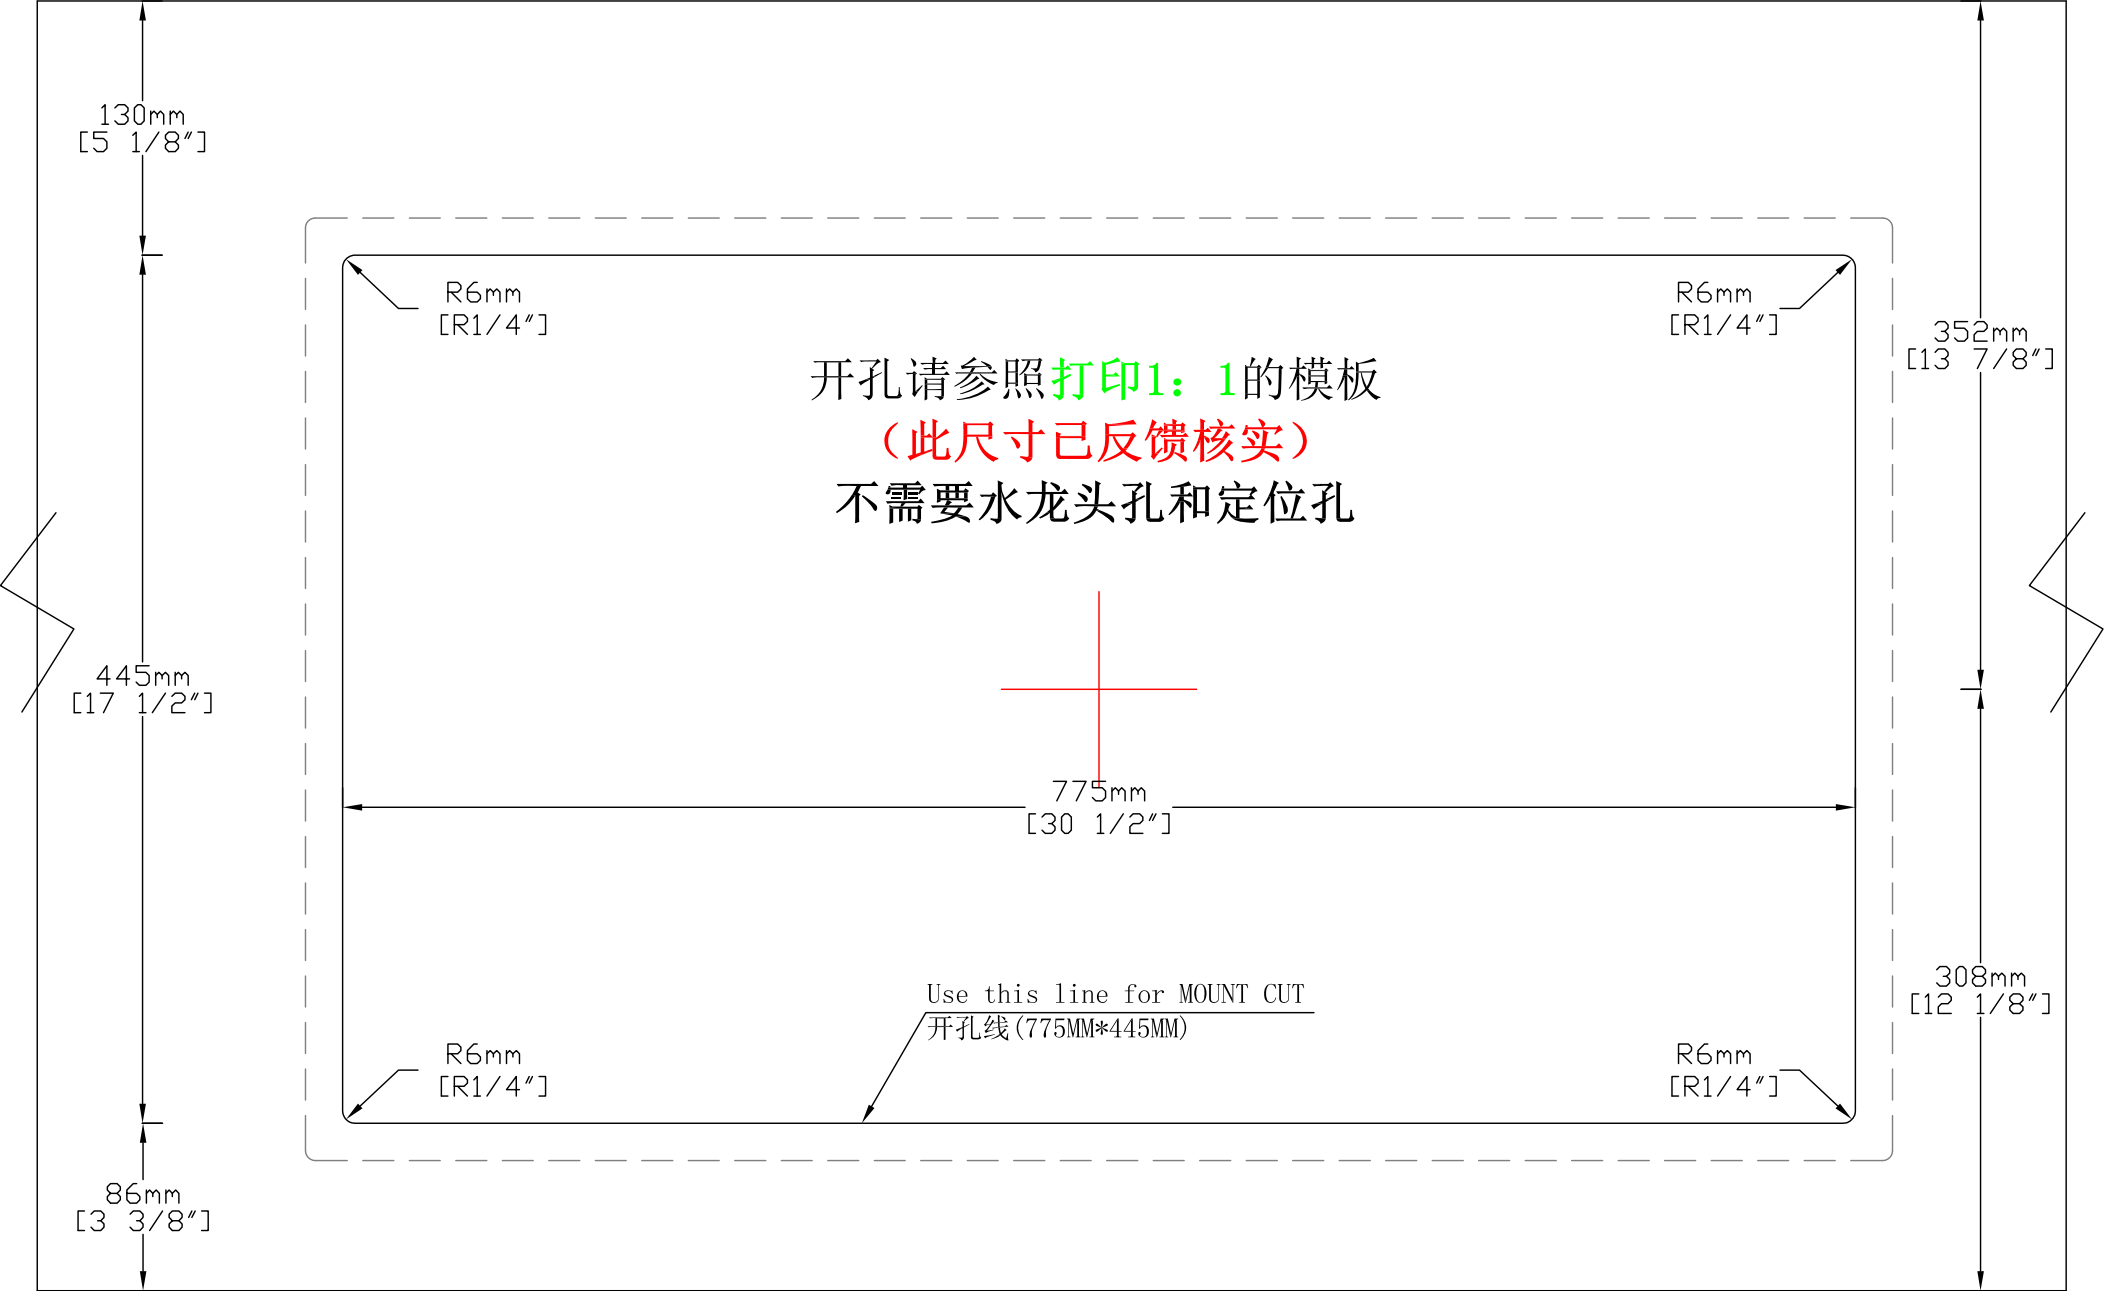
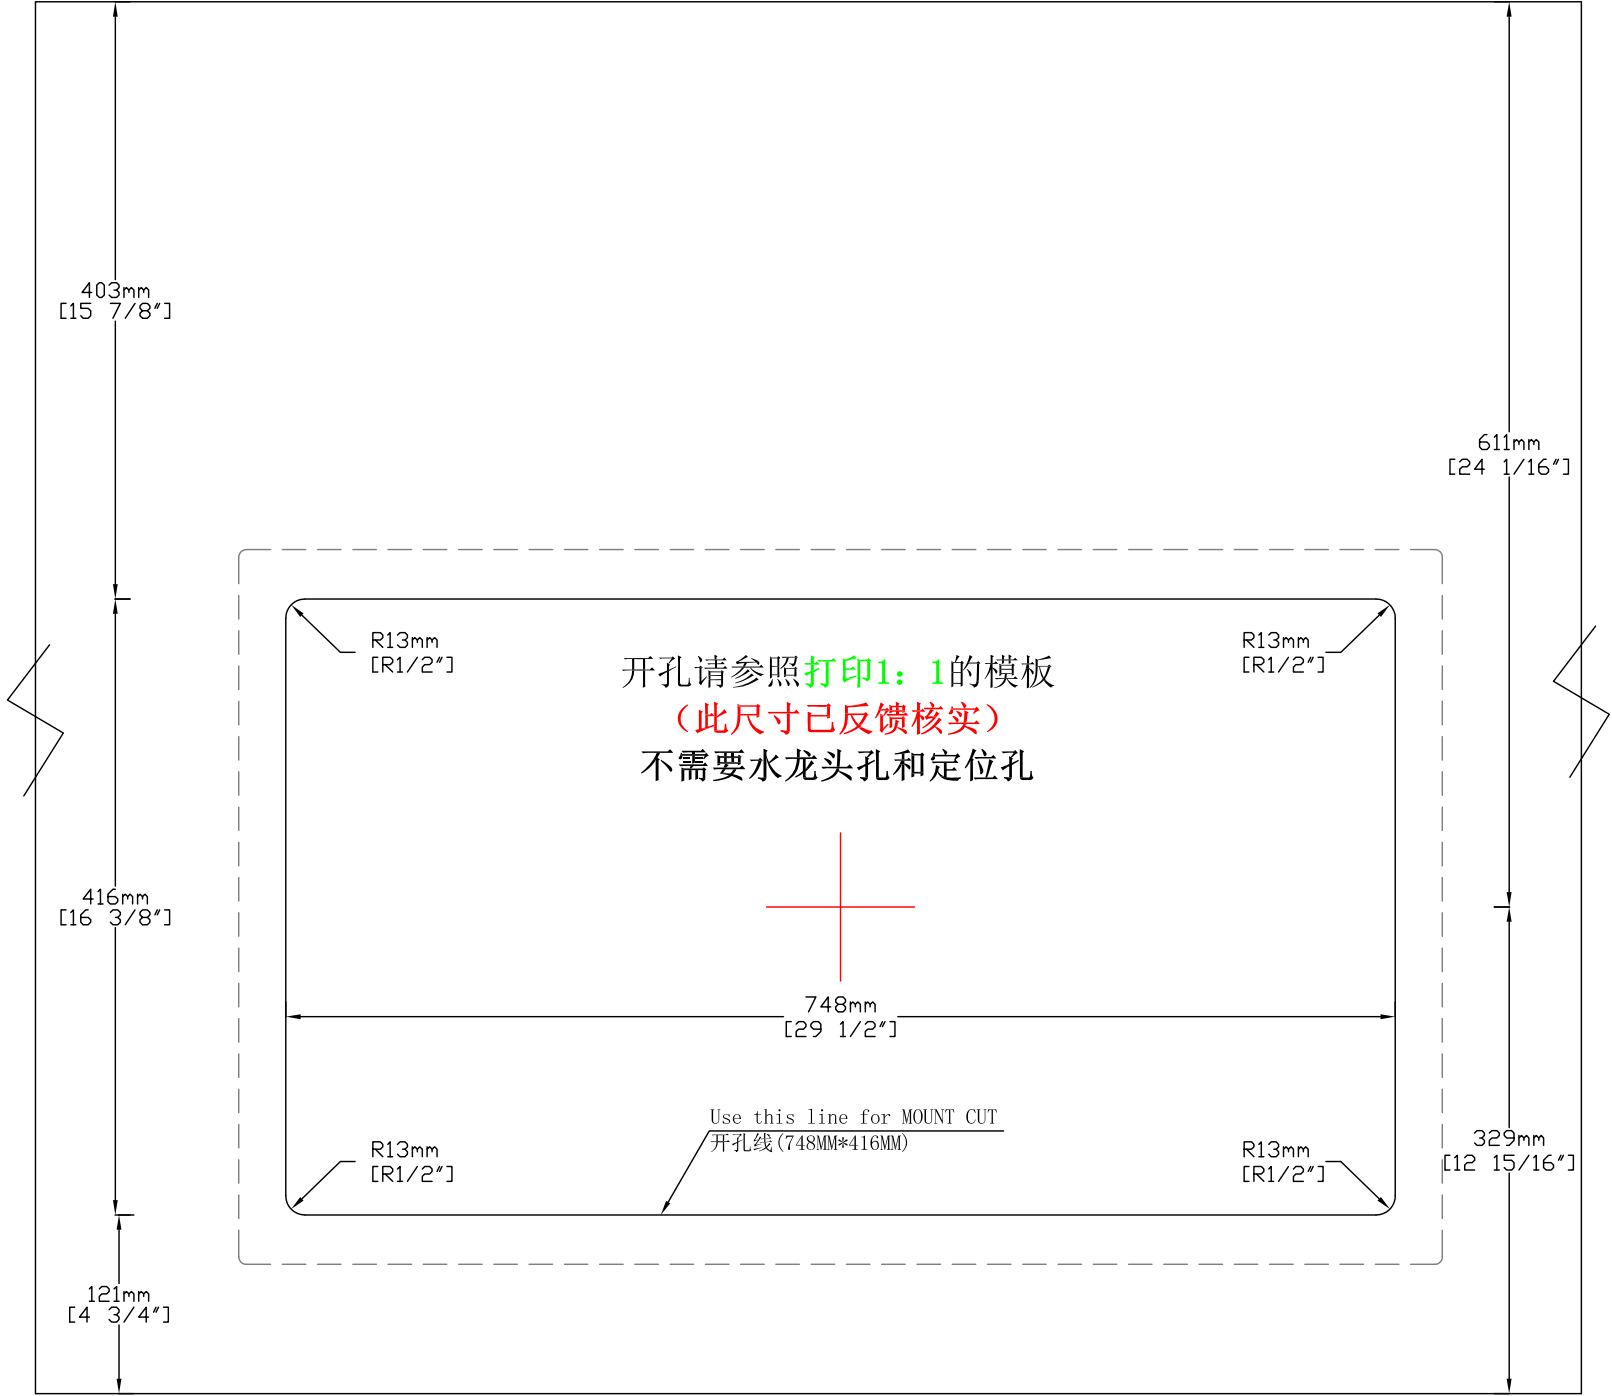


ASH-NO-46-Reese Personal Building-(板宽26")

Model: **Spice Kitchen Sink**(台下盆)-#1,#10

2025. 07. 01

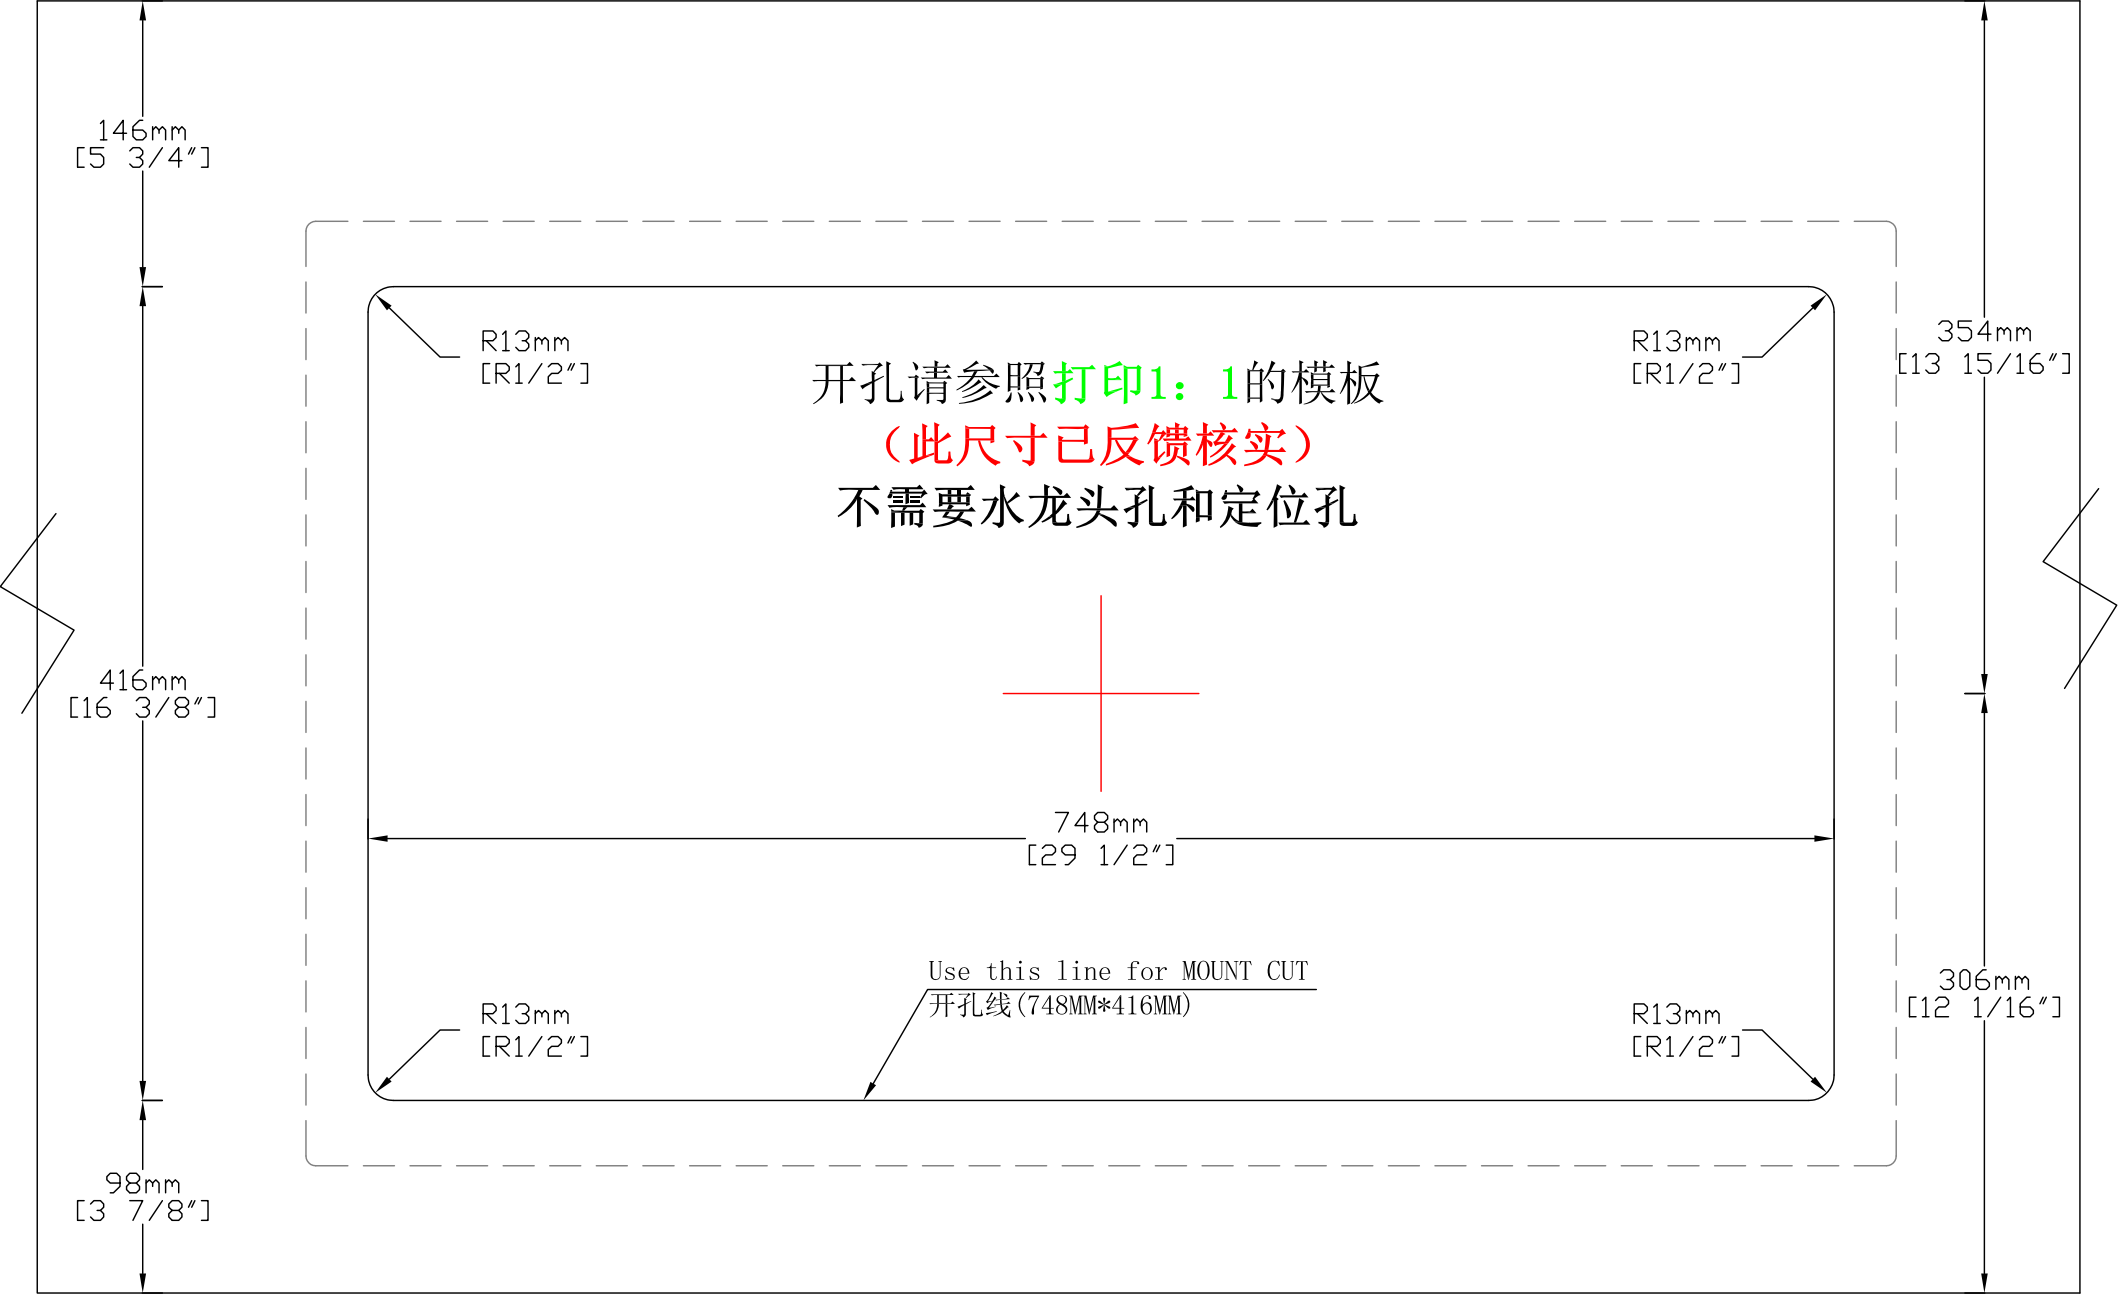




ASH-N0-46-Reese Personal Building-(板宽26")

Model: Suite Kitchen Sink(台下盆)-#12


2025. 07. 01



ASH-NO-46-Reese Personal Building-(板宽26")

Model: Bar Sink(台下盆)-#13

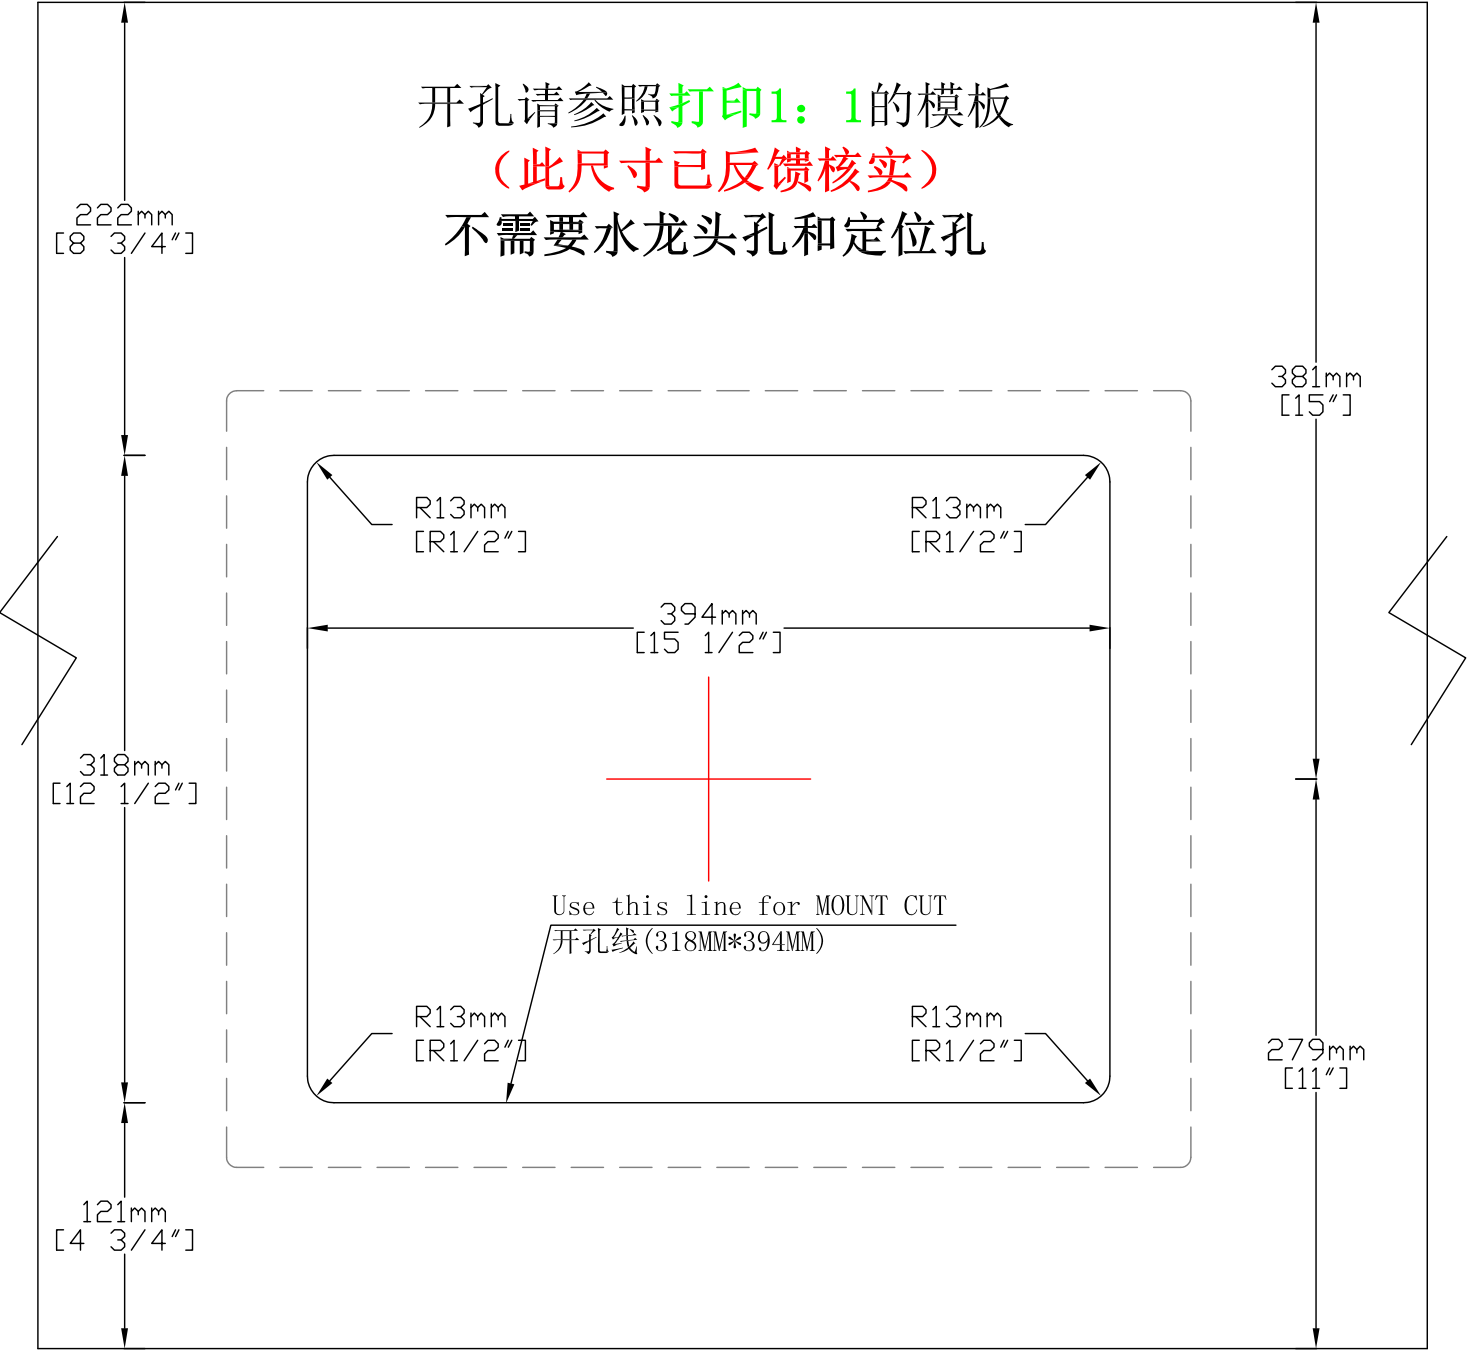
2025.07.01







ASH-NO-46-Reese Personal Building-(板宽23")

Model: Bath Sink(台下盆)

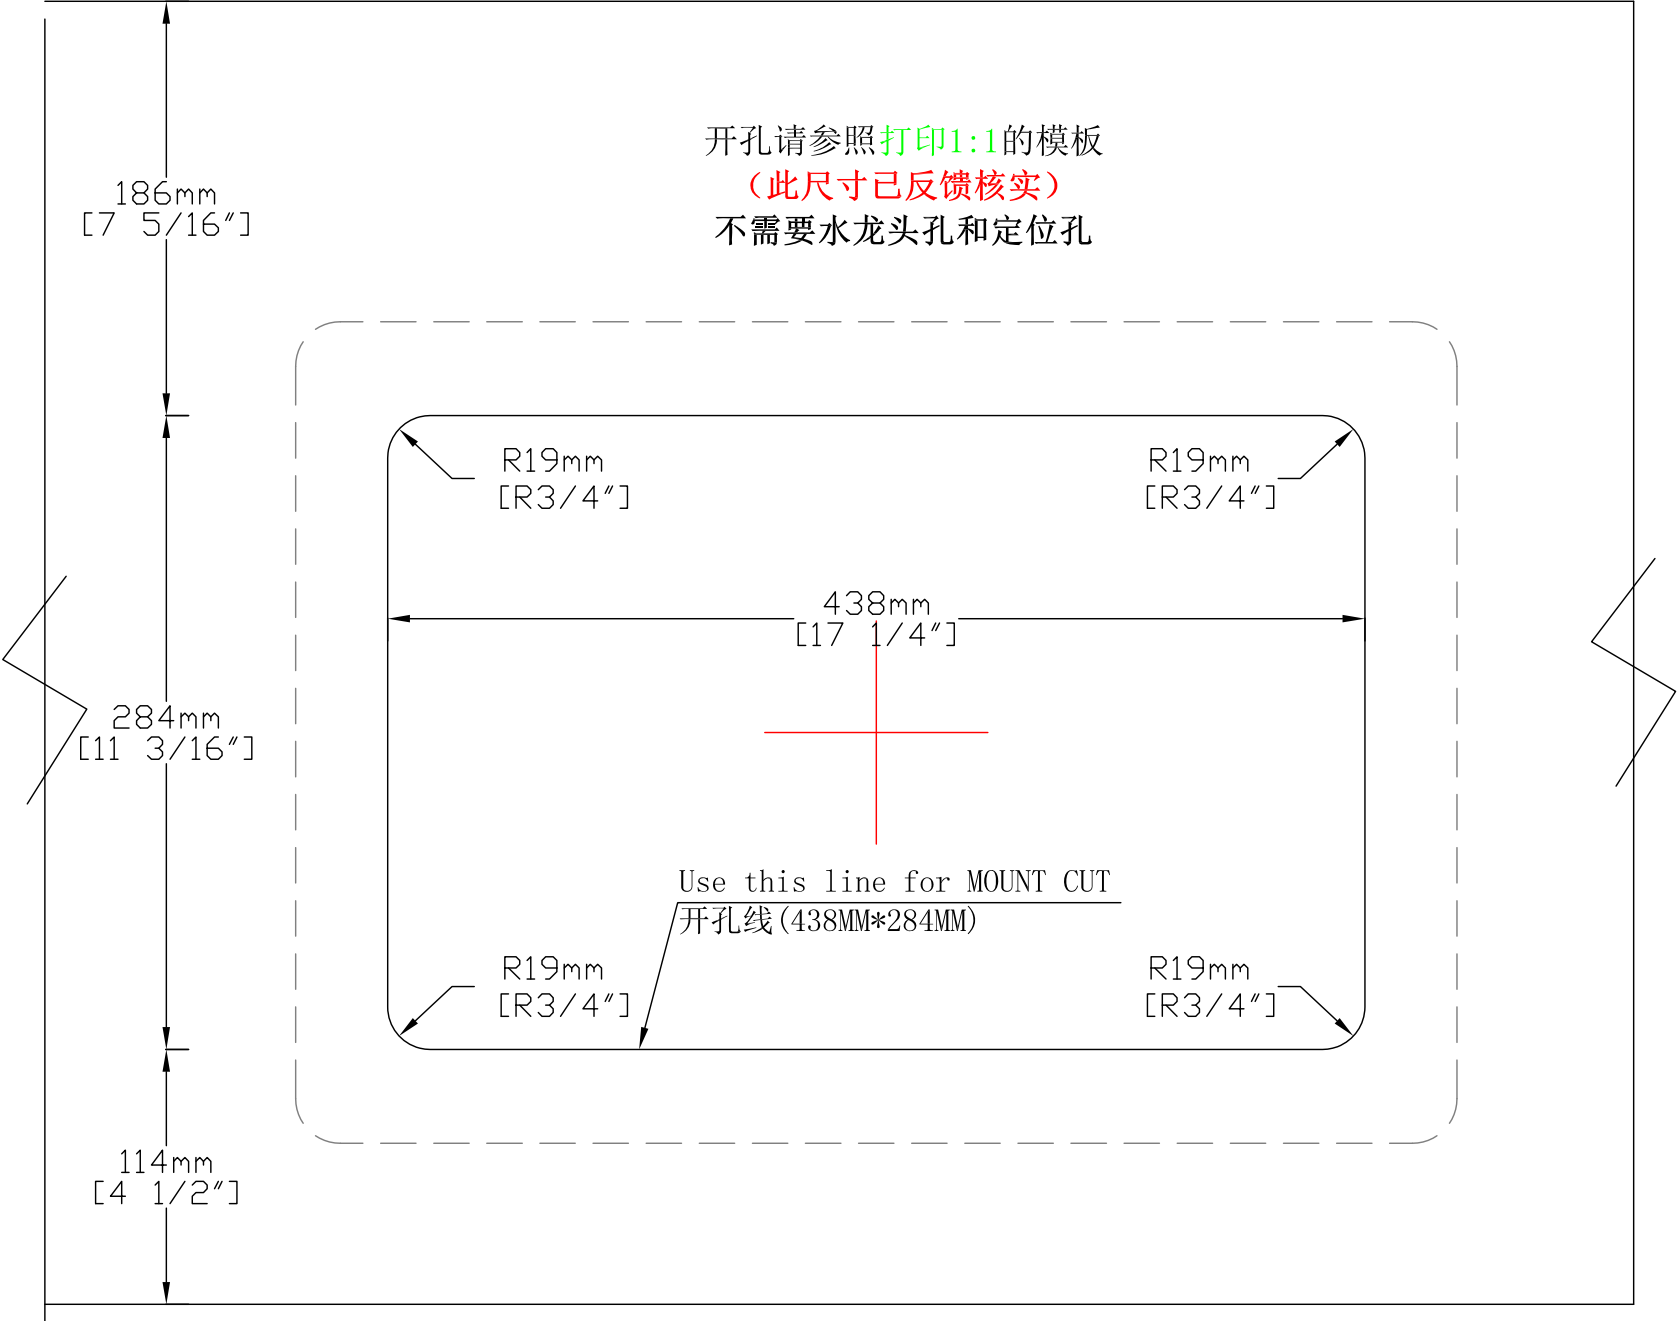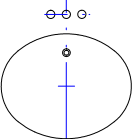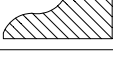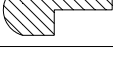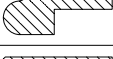
2025.06.26



Legend	
	SC Vanity Sink Cut-out (Undermount)
	FH Faucet Holes
	TC Toilet Tissue Cut Out
	FS Facial Slot Cut-out
	KC Kitchen Sink Cut-out
	RC Rough Cut No Chamffered
	CE Rough Cut & Chamffered Edge
	EE Eased & Polished Edge
	BV Beveled Edge
	FB Full Bull Nose
	HB Half Bull nose
	1/4R 1/4R Rounded Edge
	DP Drip Less Edge
	OG Ogee Edge
	LM-FB Laminated Full Bull Nose Edge
	LM-OG Laminated Ogee Edge
	LM-EE Laminated Eased & Polished Edge
	LM-BV Laminated Beveled Edge
DWG#	


EE=Eased & Polished Edge

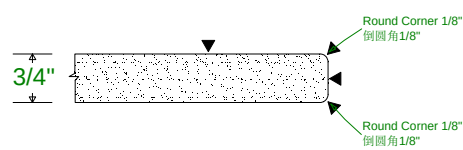▲ : Polished 表示拋光面




ES=Eased & Polished Edge

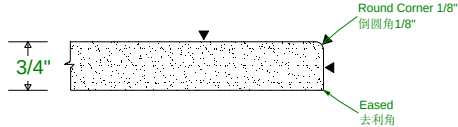▲ : Polished 表示拋光面




BC=Back Cut 45°

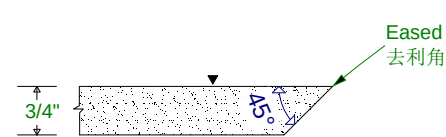▲ : Polished 表示拋光面




EE-1=Eased & Polished Edge

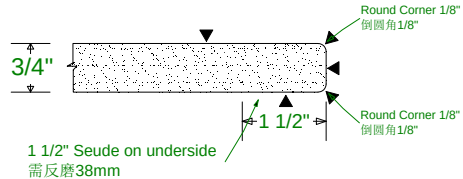▲ : Polished 表示拋光面




EE-2=Eased & Polished Edge

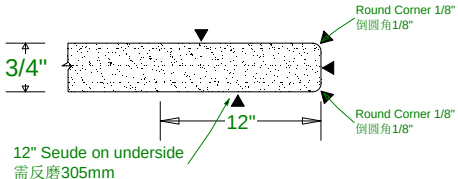▲ : Polished 表示拋光面



EE-3=Eased & Polished Edge

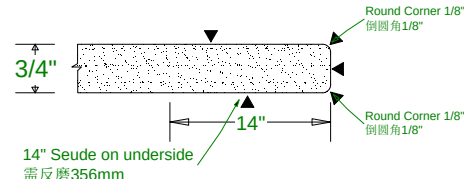▲ : Polished 表示拋光面



Granite Shop Drawing

Notes

SCALE

NOT TO SCALE

Edge Detail:

Project

Reese Personal Building

Client

ASH

Rev. Date

2025.07.01


Approved By

Contractor Subcontractor

Drafter

AN

Legend	
	SC Vanity Sink Cut-out (Undermount)
	FH Faucet Holes
	TC Toilet Tissue Cut Out
	FS Facial Slot Cut-out
	KC Kitchen Sink Cut-out
	RC Rough Cut No Chamferred
	CE Rough Cut & Chamferred Edge
	EE Eased & Polished Edge
	BV Beveled Edge
	FB Full Bull Nose
	HB Half Bull nose
	1/4R 1/4R Rounded Edge
	DP Drip Less Edge
	OG Ogee Edge
	LM-FB Laminated Full Bull Nose Edge
	LM-OG Laminated Ogee Edge
	LM-EE Laminated Eased & Polished Edge
	LM-BV Laminated Beveled Edge
DWG#	

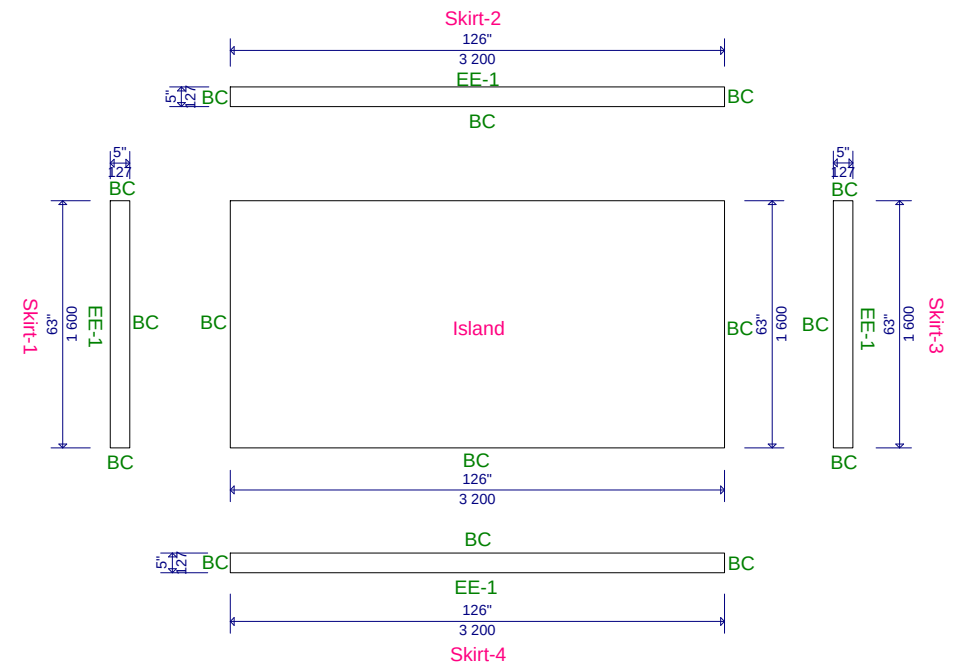

Granite Shop Drawing		#1-Superior Kitchen Total: 1 unit.	Project Reese Personal Building		AXKKL1181 (2cm)
Notes			Client	Approved By Contractor Subcontractor	
SCALE			ASH		
NOT TO SCALE			Rev. Date 2025.07.01	Drafter AN	

Legend

SC
Vanity Sink Cut-out (Undermount)

FH
Faucet Holes

TC
Toilet Tissue Cut Out

FS
Facial Slot Cut-out

KC
Kitchen Sink Cut-out

RC
Rough Cut No Chamffered

CE
Rough Cut & Chamffered Edge

EE
Eased & Polished Edge

BV
Beveled Edge

FB
Full Bull Nose

HB
Half Bull nose

1/4R
1/4R Rounded Edge

DP
Drip Less Edge

OG
Ogee Edge

LM-FB
Laminated Full Bull Nose Edge

LM-OG
Laminated Ogee Edge

LM-EE
Laminated Eased & Polished Edge

LM-BV
Laminated Beveled Edge

DWG#

Granite Shop Drawing

Notes

SCALE

NOT TO SCALE

#2-Main Floor Bar

Total: 1 unit.

Project

Reese Personal Building

Client

ASH

Rev. Date

2025.07.01

Approved By

Contractor


Drafter

AN

AXKKL1181

(2cm)

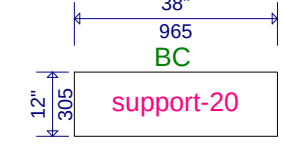Legend	
	SC Vanity Sink Cut-out (Undermount)
	FH Faucet Holes
	TC Toilet Tissue Cut Out
	FS Facial Slot Cut-out
	KC Kitchen Sink Cut-out
	RC Rough Cut No Chamfered
	CE Rough Cut & Chamfered Edge
	EE Eased & Polished Edge
	BV Beveled Edge
	FB Full Bull Nose
	HB Half Bull nose
	1/4R 1/4R Rounded Edge
	DP Drip Less Edge
	OG Ogee Edge
	LM-FB Laminated Full Bull Nose Edge
	LM-OG Laminated Ogee Edge
	LM-EE Laminated Eased & Polished Edge
	LM-BV Laminated Beveled Edge
DWG#	






Granite Shop Drawing

Notes	
SCALE	
NOT TO SCALE	

#3-Main Floor (Kitchen Island Support)
Total: 1 unit.













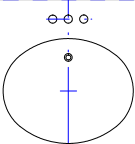
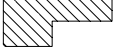
Project		AXKKL1181 (2cm)		
Reese Personal Building				
Client	Approved By			
	Contractor			Subcontractor
ASH				
Rev. Date	Drafter			
2025.07.03	AN			




Legend	
	SC Vanity Sink Cut-out (Undermount)
	FH Faucet Holes
	TC Toilet Tissue Cut Out
 	FS Facial Slot Cut-out
	KC Kitchen Sink Cut-out
	RC Rough Cut No Chamffered
	CE Rough Cut & Chamffered Edge
	EE Eased & Polished Edge
	BV Beveled Edge
	FB Full Bull Nose
	HB Half Bull nose
	1/4R 1/4R Rounded Edge
	DP Drip Less Edge
	OG Ogee Edge
	LM-FB Laminated Full Bull Nose Edge
	LM-OG Laminated Ogee Edge
	LM-EE Laminated Eased & Polished Edge
	LM-BV Laminated Beveled Edge
DWG#	

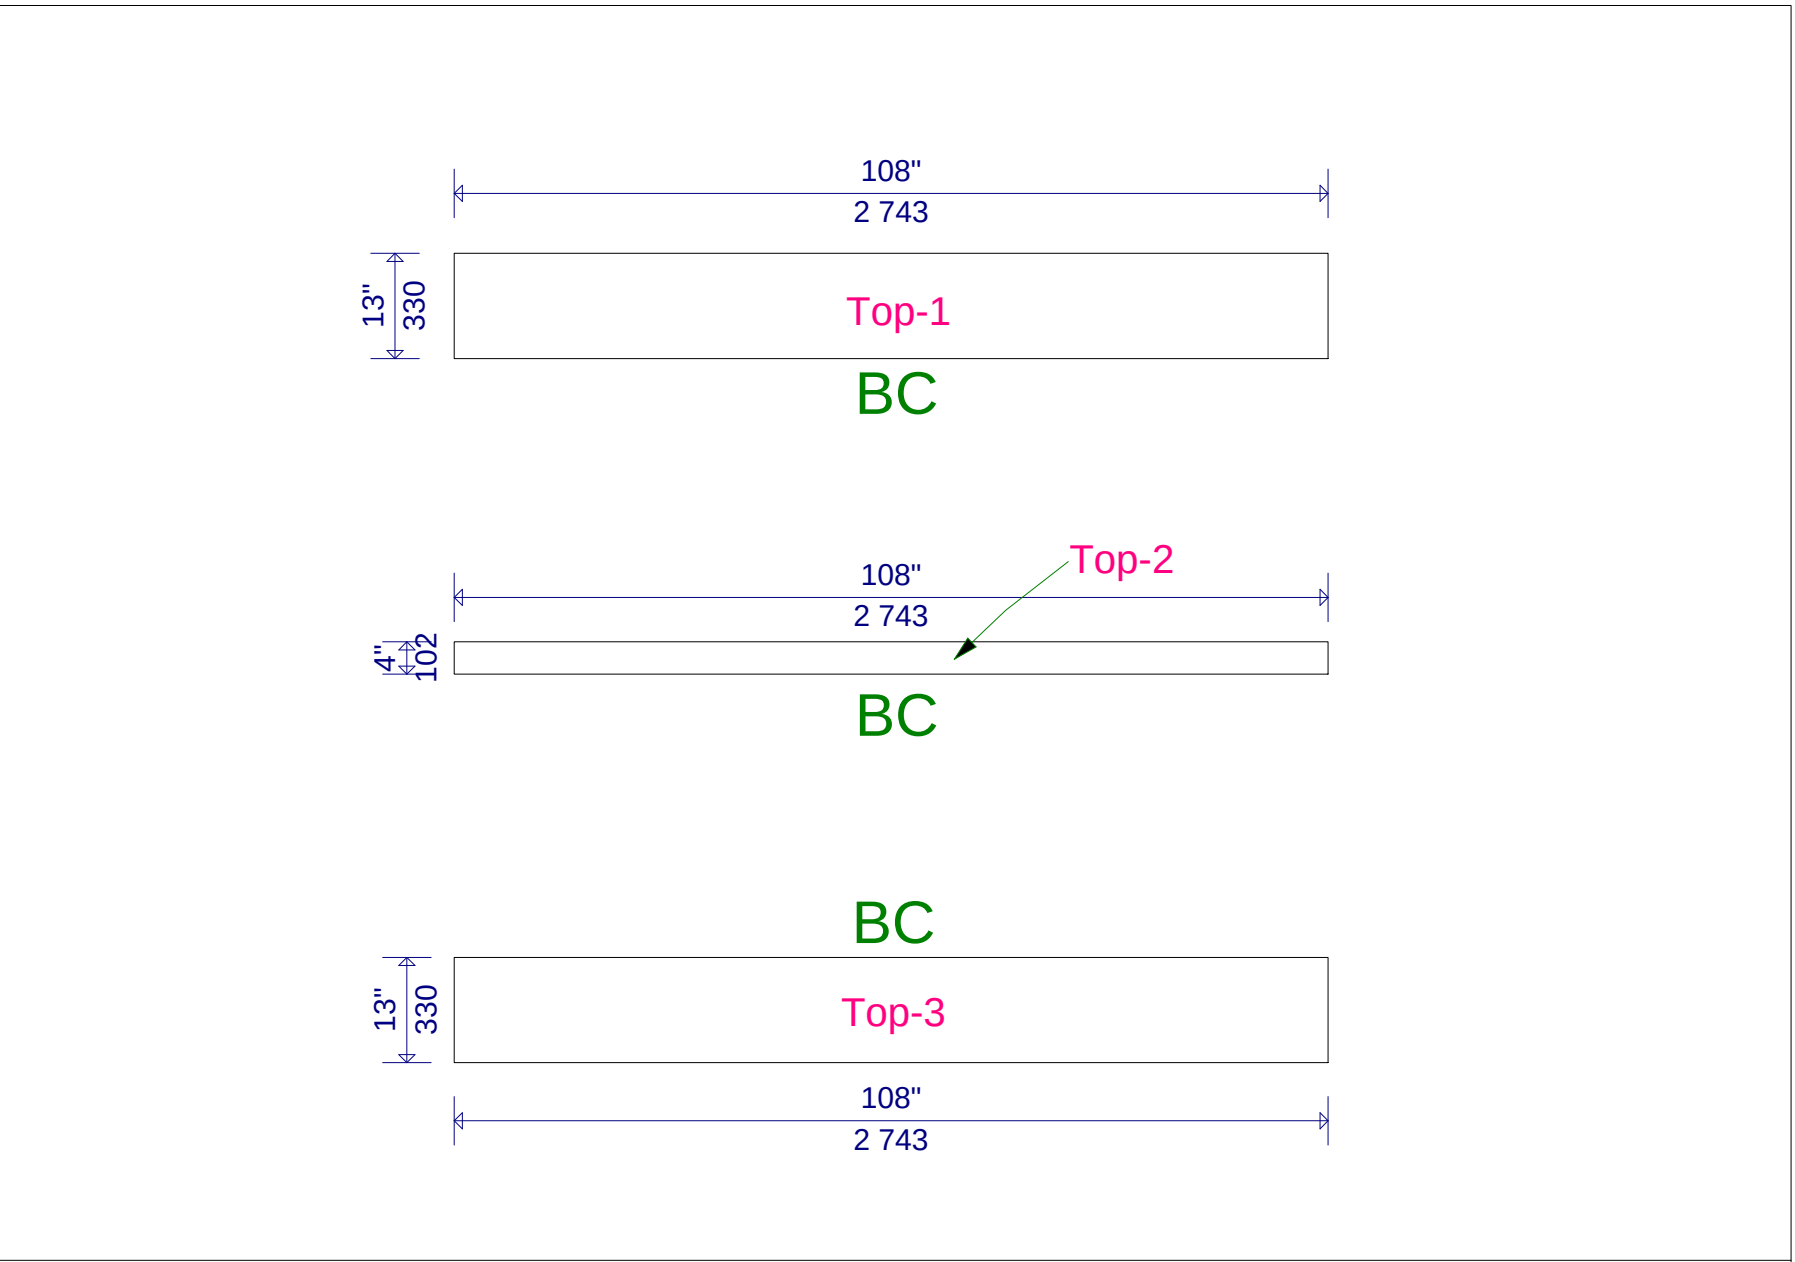

Granite Shop Drawing	#4-Main Floor (Main Bar Shelf) Total: 1 unit.	Project	Reese Personal Building		AXKKL1181 (2cm)
		Client	Approved By		
		ASH	Contractor	Subcontractor	
			Rev. Date	Drafter	
NOT TO SCALE		2025.07.01	AN		

Legend													
	SC Vanity Sink Cut-Out (Undermount)												
	FH Faucet Holes												
	TC Toilet Tissue Cut-Out												
	FS Facial Slot Cut-Out												
	KC Kitchen Sink Cut-Out												
	RC Rough Cut No Chamfered												
	CE Rough Cut & Chamfered												
	EE Eased & Polished Edge												
	BV Beveled Edge												
	FB Full Bull Nose												
	HB Half Bull Nose												
	1/4R 1/4R Rounded Edge												
	MT Miter Edge												
	OG Ogee Edge												
	LM-FB Laminated Full Bull Nose Edge												
	LM-OG Laminated Ogee Edge												
	LM-EE Laminated Eased & Polished Edge												
	LM-BV Laminated Beveled Edge												
Shop Drawing		#5-Powder Room Total: 1 unit.								Project Reese Personal Building		Client ASH	
		NOT TO SCALE								Drafter AN		Contractor	
										Rev.Date 2025. 07. 07		Subcontractor	

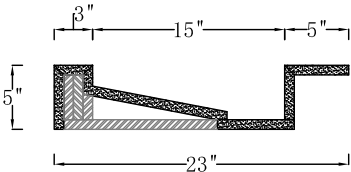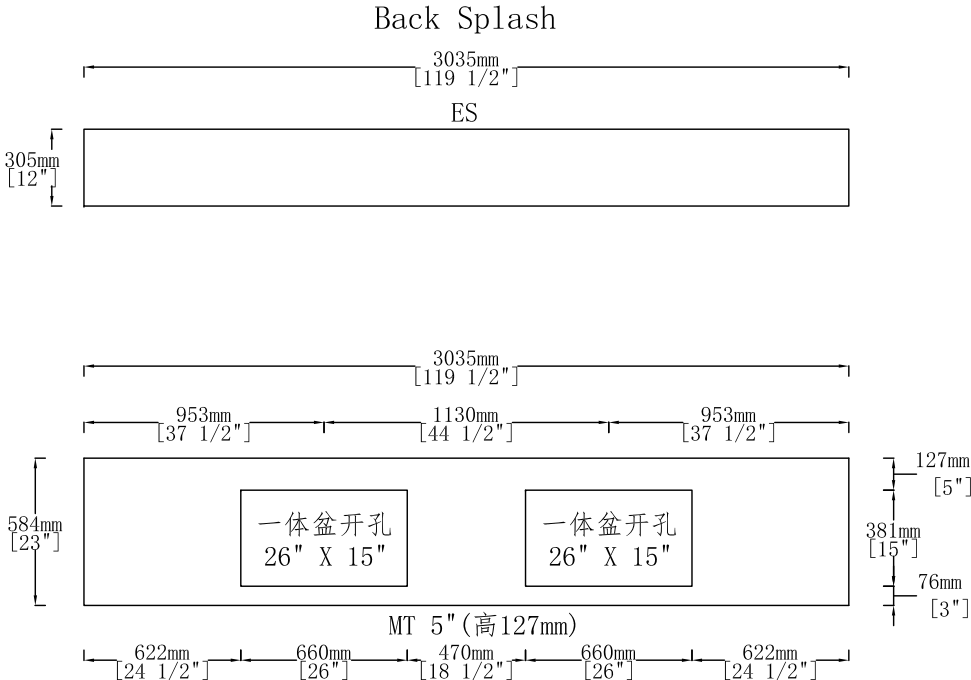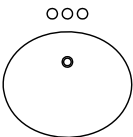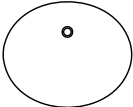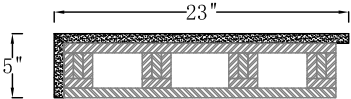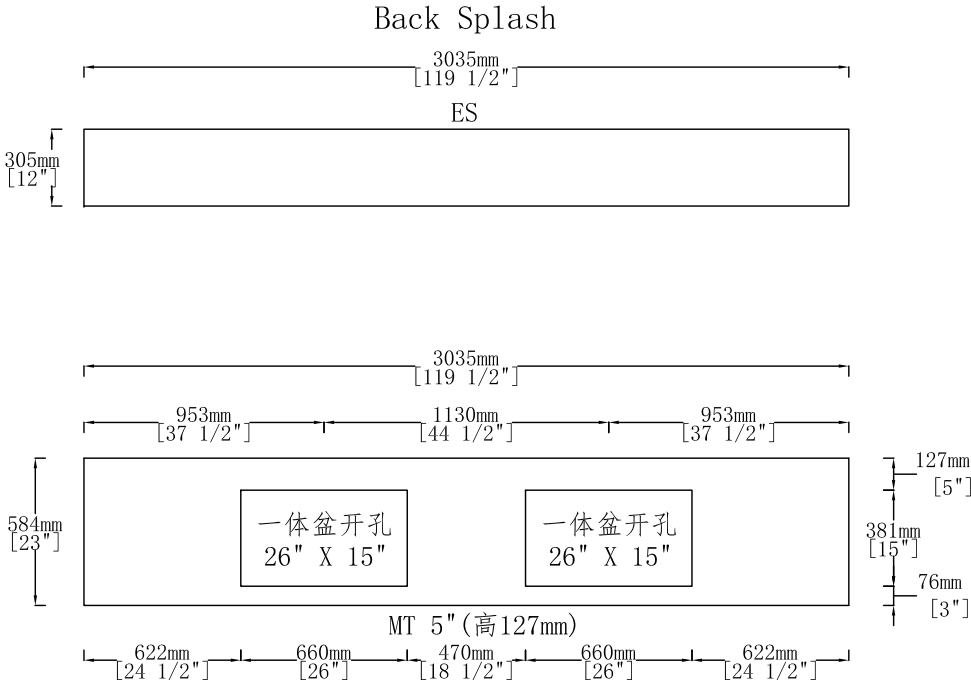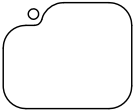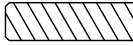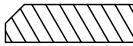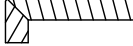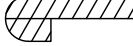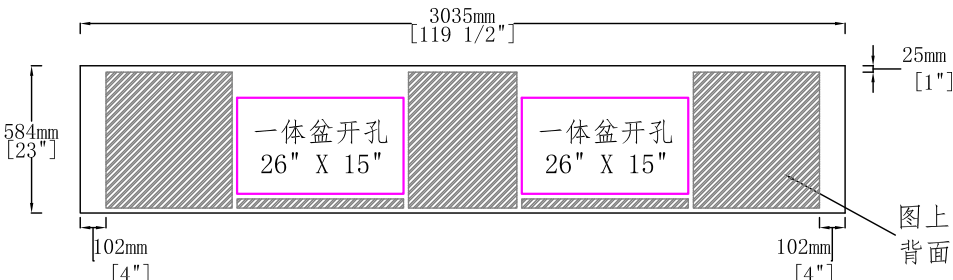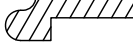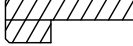Legend							
	SC Vanity Sink Cut-Out (Undermount)		FH Faucet Holes				
	TC Toilet Tissue Cut-Out		盆孔背面三合板填充示意图				
	FS Facial Slot Cut-Out						
	KC Kitchen Sink Cut-Out						
	RC Rough Cut No Chamfered	背面三合板填充示意图					
	CE Rough Cut & Chamfered						
	EE Eased & Polished Edge						
	BV Beveled Edge						
	FB Full Bull Nose						
	HB Half Bull Nose						
	1/4R 1/4R Rounded Edge						
	MT Miter Edge						
	OG Ogee Edge						
	LM-FB Laminated Full Bull Nose Edge						图上阴影部份表示 背面需填充三合板
	LM-OG Laminated Ogee Edge						
	LM-EE Laminated Eased & Polished Edge						
	LM-BV Laminated Beveled Edge						
Shop Drawing		#6-Ensuite Total: 1 unit.		Project		Client	
Notes				Reese Personal Building		ASH	
Scale				Drafter		Contractor	Stone Name
NOT TO SCALE				AN		Approved By	AXKKL1181 (2cm)
		Rev.Date		Subcontractor			
		2025. 07. 07					

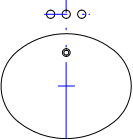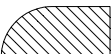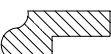Legend	
	SC Vanity Sink Cut-out (Undermount)
	FH Faucet Holes
	TC Toilet Tissue Cut Out
	FS Facial Slot Cut-out
	KC Kitchen Sink Cut-out
	RC Rough Cut No Chamffered
	CE Rough Cut & Chamffered Edge
	EE Eased & Polished Edge
	BV Beveled Edge
	FB Full Bull Nose
	HB Half Bull nose
	1/4R 1/4R Rounded Edge
	DP Drip Less Edge
	OG Ogee Edge
	LM-FB Laminated Full Bull Nose Edge
	LM-OG Laminated Ogee Edge
	LM-EE Laminated Eased & Polished Edge
	LM-BV Laminated Beveled Edge
DWG#	

Back Splash

47"

1 194

ES

8"

203

ES

Left Splash

22 1/4"

565

ES

8"

203

ES

Bath (North)

47"

1 194

30"

762

17"

432

EE




Bath Sink

EE-1

23"

584

Granite Shop Drawing	#7.1-Bath (North) Total: 1 unit.	Project	Reese Personal Building		AXKKL1181 (2cm)
		Client	ASH	Approved By	
				Contractor	Subcontractor
		Rev. Date	2025.06.26	Drafter	AN
NOT TO SCALE					

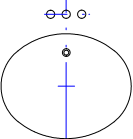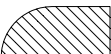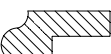Legend	
	SC Vanity Sink Cut-out (Undermount)
	FH Faucet Holes
	TC Toilet Tissue Cut Out
	FS Facial Slot Cut-out
	KC Kitchen Sink Cut-out
	RC Rough Cut No Chamfered
	CE Rough Cut & Chamfered Edge
	EE Eased & Polished Edge
	BV Beveled Edge
	FB Full Bull Nose
	HB Half Bull nose
	1/4R 1/4R Rounded Edge
	DP Drip Less Edge
	OG Ogee Edge
	LM-FB Laminated Full Bull Nose Edge
	LM-OG Laminated Ogee Edge
	LM-EE Laminated Eased & Polished Edge
	LM-BV Laminated Beveled Edge
DWG#	

Back Splash

47"

1 194

ES

8"

203

ES

Left Splash

22 1/4"

565

ES

8"

203

ES

Bath (South)

47"

1 194

30"

762

17"

432

EE








Bath Sink

EE-1

23"




584

Granite Shop Drawing	#7.2-Bath (South) Total: 1 unit.	Project	Reese Personal Building		AXKKL1181 (2cm)
		Client	ASH	Approved By	
				Contractor	Subcontractor
		Rev. Date	2025.06.26	Drafter	AN
NOT TO SCALE					

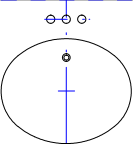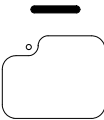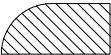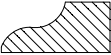
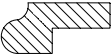
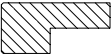
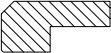
Legend	
	SC Vanity Sink Cut-out (Undermount)
	FH Faucet Holes
	TC Toilet Tissue Cut Out
	FS Facial Slot Cut-out
	KC Kitchen Sink Cut-out
	RC Rough Cut No Chamffered
	CE Rough Cut & Chamffered Edge
	EE Eased & Polished Edge
	BV Beveled Edge
	FB Full Bull Nose
	HB Half Bull nose
	1/4R 1/4R Rounded Edge
	DP Drip Less Edge
	OG Ogee Edge
	LM-FB Laminated Full Bull Nose Edge
	LM-OG Laminated Ogee Edge
	LM-EE Laminated Eased & Polished Edge
	LM-BV Laminated Beveled Edge
DWG#	


Granite Shop Drawing	#7.3-Bath (Gym) Total: 1 unit.	Project				Reese Personal Building	AXKKL1181 (2cm)
		Client		Approved By			
				Contractor	Subcontractor		
Rev. Date		Drafter					
2025.06.26		AN					

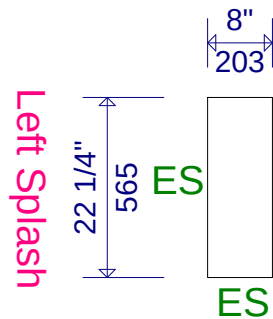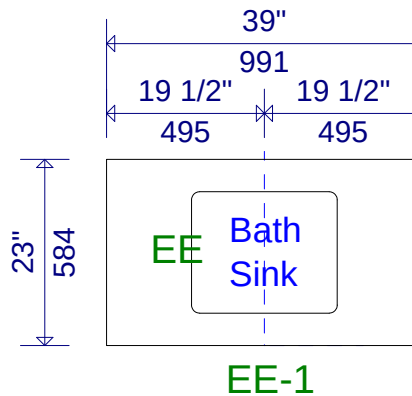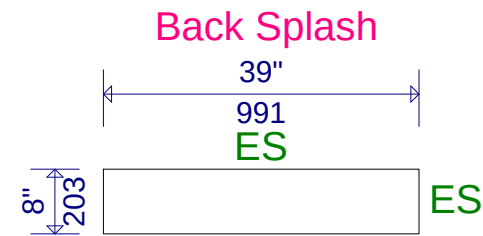Notes
SCALE
NOT TO SCALE




Bath (Gym)

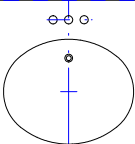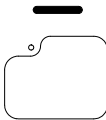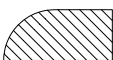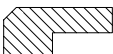Legend	
	SC Vanity Sink Cut-out (Undermount)
	FH Faucet Holes
	TC Toilet Tissue Cut Out
	FS Facial Slot Cut-out
	KC Kitchen Sink Cut-out
	RC Rough Cut No Chamfered
	CE Rough Cut & Chamfered Edge
	EE Eased & Polished Edge
	BV Beveled Edge
	FB Full Bull Nose
	HB Half Bull nose
	1/4R 1/4R Rounded Edge
	DP Drip Less Edge
	OG Ogee Edge
	LM-FB Laminated Full Bull Nose Edge
	LM-OG Laminated Ogee Edge
	LM-EE Laminated Eased & Polished Edge
	LM-BV Laminated Beveled Edge
DWG#	

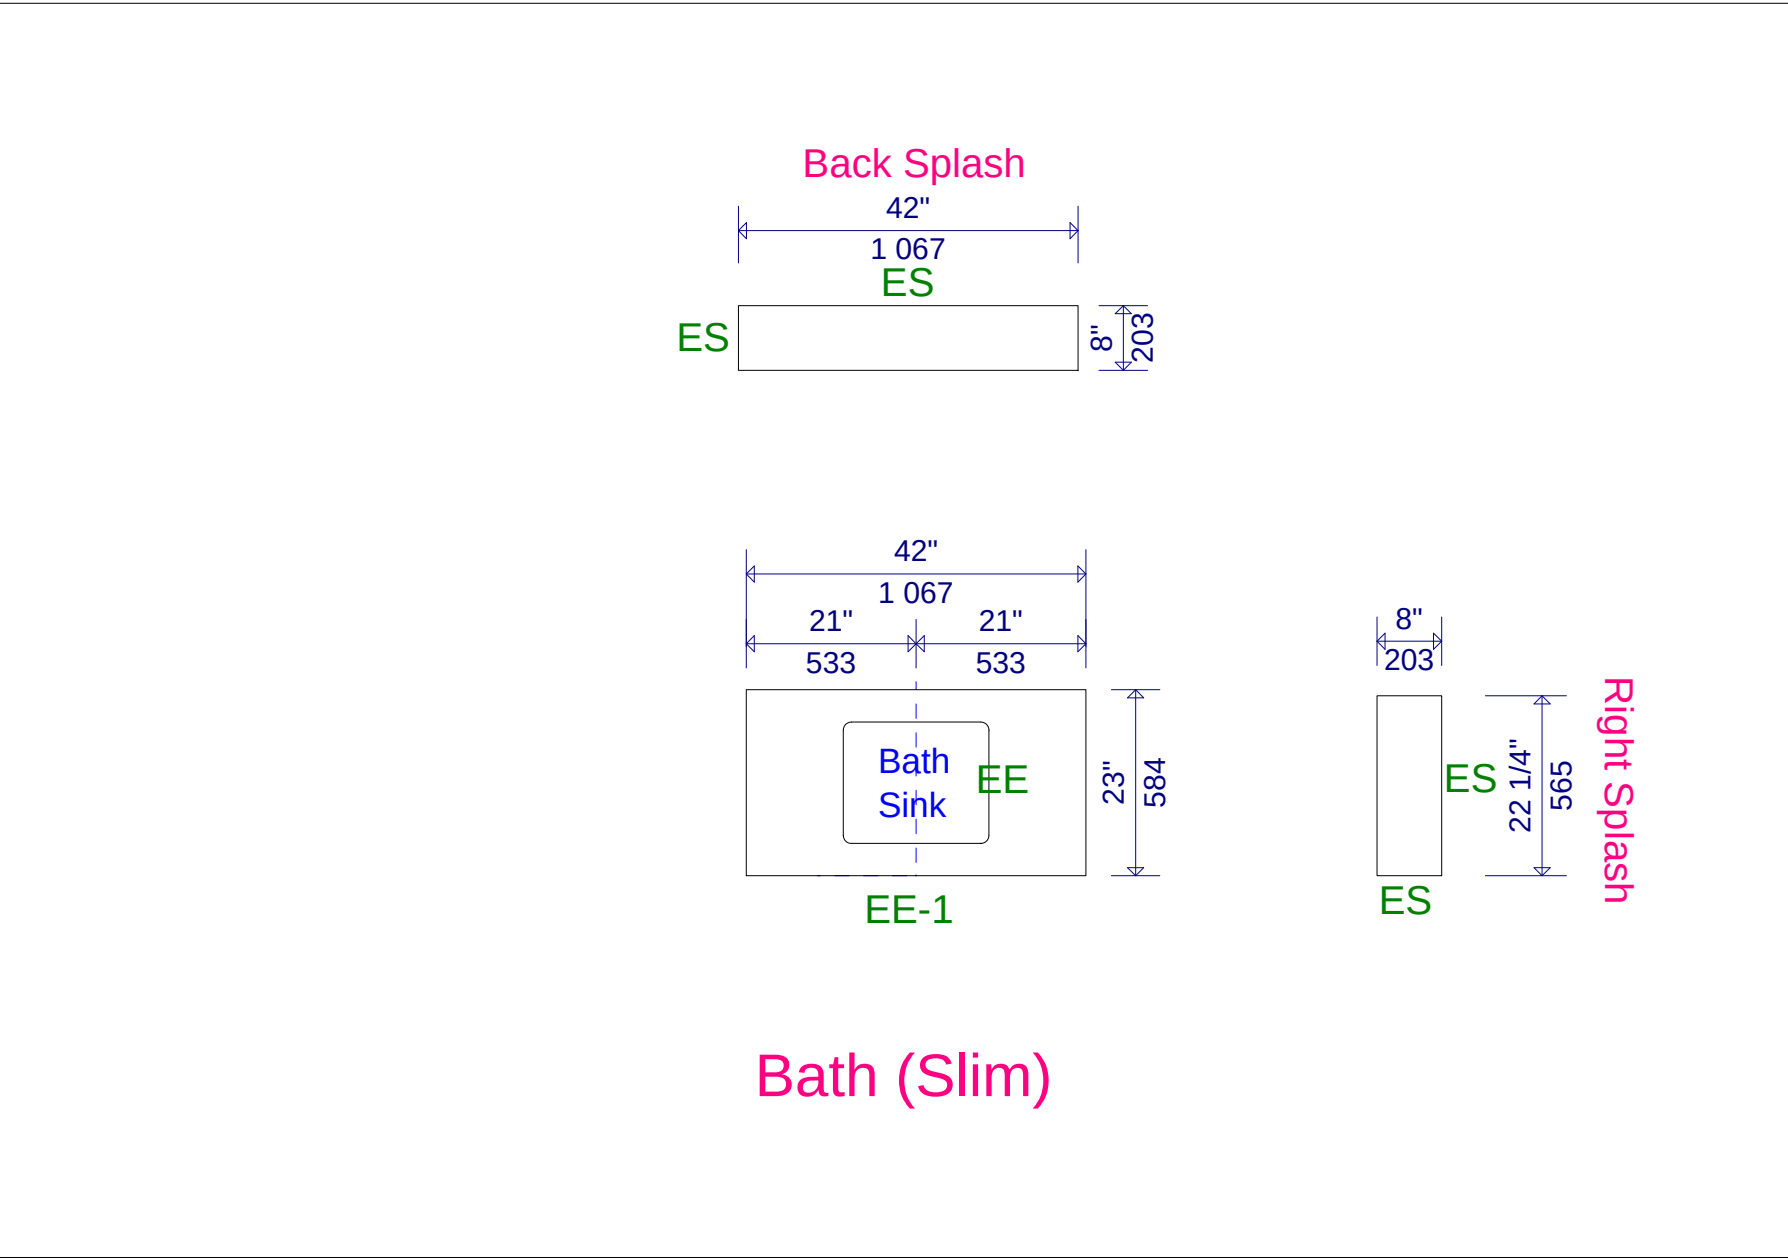

Granite Shop Drawing	#7.4-Bath (Slim) Total: 1 unit.	Project		AXKKL1181 (2cm)	
		Reese Personal Building			
		Client	Approved By		
			Contractor		Subcontractor
ASH					
Notes		Rev. Date	Drafter		
		2025.06.26	AN		
SCALE					
NOT TO SCALE					


Legend	
	SC Vanity Sink Cut-out (Undermount)
	FH Faucet Holes
	TC Toilet Tissue Cut Out
	FS Facial Slot Cut-out
	KC Kitchen Sink Cut-out
	RC Rough Cut No Chamferred
	CE Rough Cut & Chamferred Edge
	EE Eased & Polished Edge
	BV Beveled Edge
	FB Full Bull Nose
	HB Half Bull nose
	1/4R 1/4R Rounded Edge
	DP Drip Less Edge
	OG Ogee Edge
	LM-FB Laminated Full Bull Nose Edge
	LM-OG Laminated Ogee Edge
	LM-EE Laminated Eased & Polished Edge
	LM-BV Laminated Beveled Edge
DWG#	

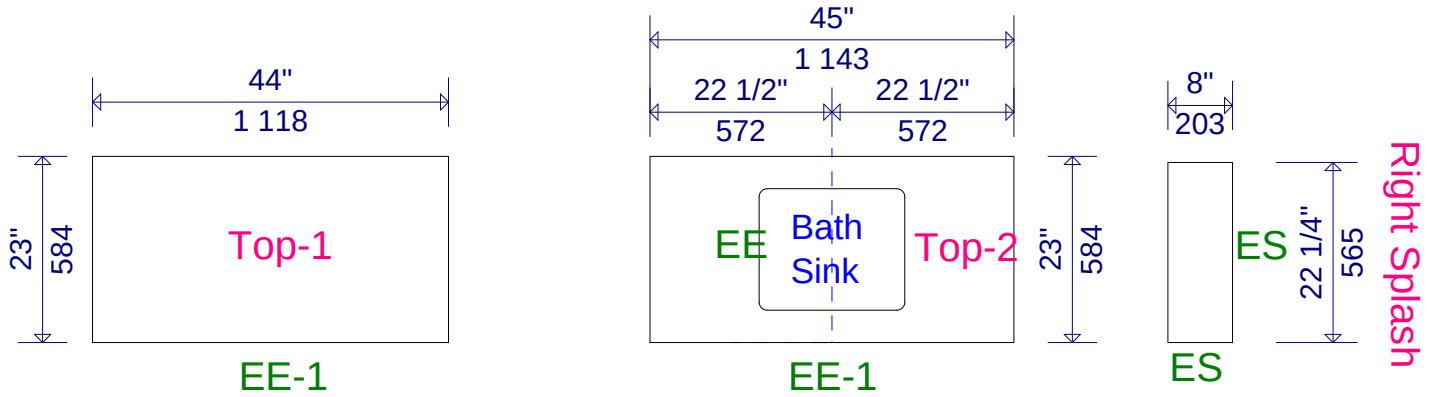

Pool Bath

Granite Shop Drawing Notes SCALE NOT TO SCALE	#8-Pool Bath Total: 1 unit.	Project	Reese Personal Building AXKKL1181 (2cm)			
		Client			Approved By	
		ASH			Contractor	Subcontractor
					Rev. Date	Drafter
		2025.06.26	AN			


Legend	
	SC Vanity Sink Cut-out (Undermount)
	FH Faucet Holes
	TC Toilet Tissue Cut Out
 	FS Facial Slot Cut-out
	KC Kitchen Sink Cut-out
	RC Rough Cut No Chamferred
	CE Rough Cut & Chamferred Edge
	EE Eased & Polished Edge
	BV Beveled Edge
	FB Full Bull Nose
	HB Half Bull nose
	1/4R 1/4R Rounded Edge
	DP Drip Less Edge
	OG Ogee Edge
	LM-FB Laminated Full Bull Nose Edge
	LM-OG Laminated Ogee Edge
	LM-EE Laminated Eased & Polished Edge
	LM-BV Laminated Beveled Edge
DWG#	

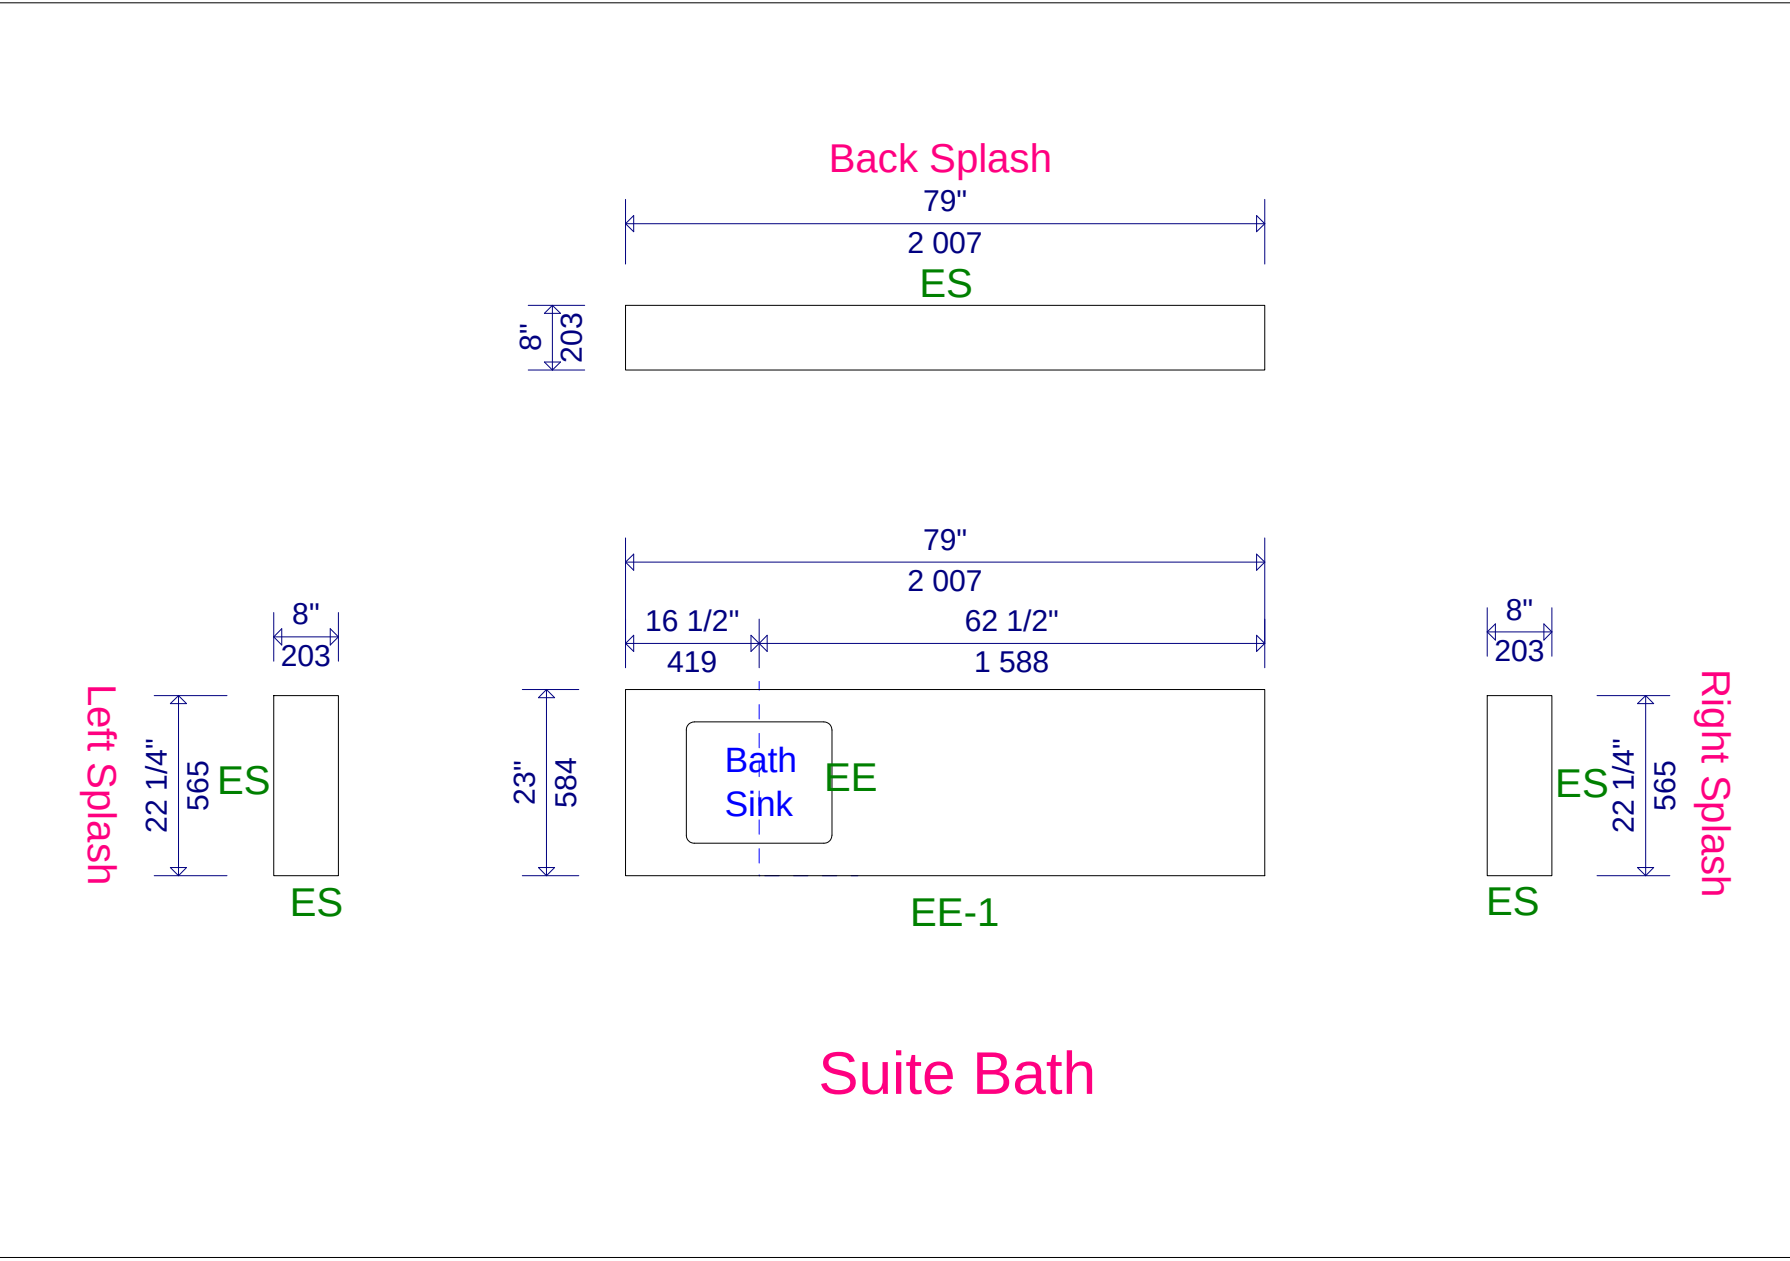

Suite Bath

Granite Shop Drawing Notes SCALE NOT TO SCALE	#9-Suite Bath Total: 1 unit.	Project	Reese Personal Building		AXKKL1181 (2cm)
		Client	Approved By		
		ASH	Contractor	Subcontractor	
			Rev. Date	Drafter	
		2025.06.26	AN		

Legend	
	SC Vanity Sink Cut-out (Undermount)
	FH Faucet Holes
	TC Toilet Tissue Cut Out
	FS Facial Slot Cut-out
	KC Kitchen Sink Cut-out
	RC Rough Cut No Chamffered
	CE Rough Cut & Chamffered Edge
	EE Eased & Polished Edge
	BV Beveled Edge
	FB Full Bull Nose
	HB Half Bull nose
	1/4R 1/4R Rounded Edge
	DP Drip Less Edge
	OG Ogee Edge
	LM-FB Laminated Full Bull Nose Edge
	LM-OG Laminated Ogee Edge
	LM-EE Laminated Eased & Polished Edge
	LM-BV Laminated Beveled Edge
DWG#	

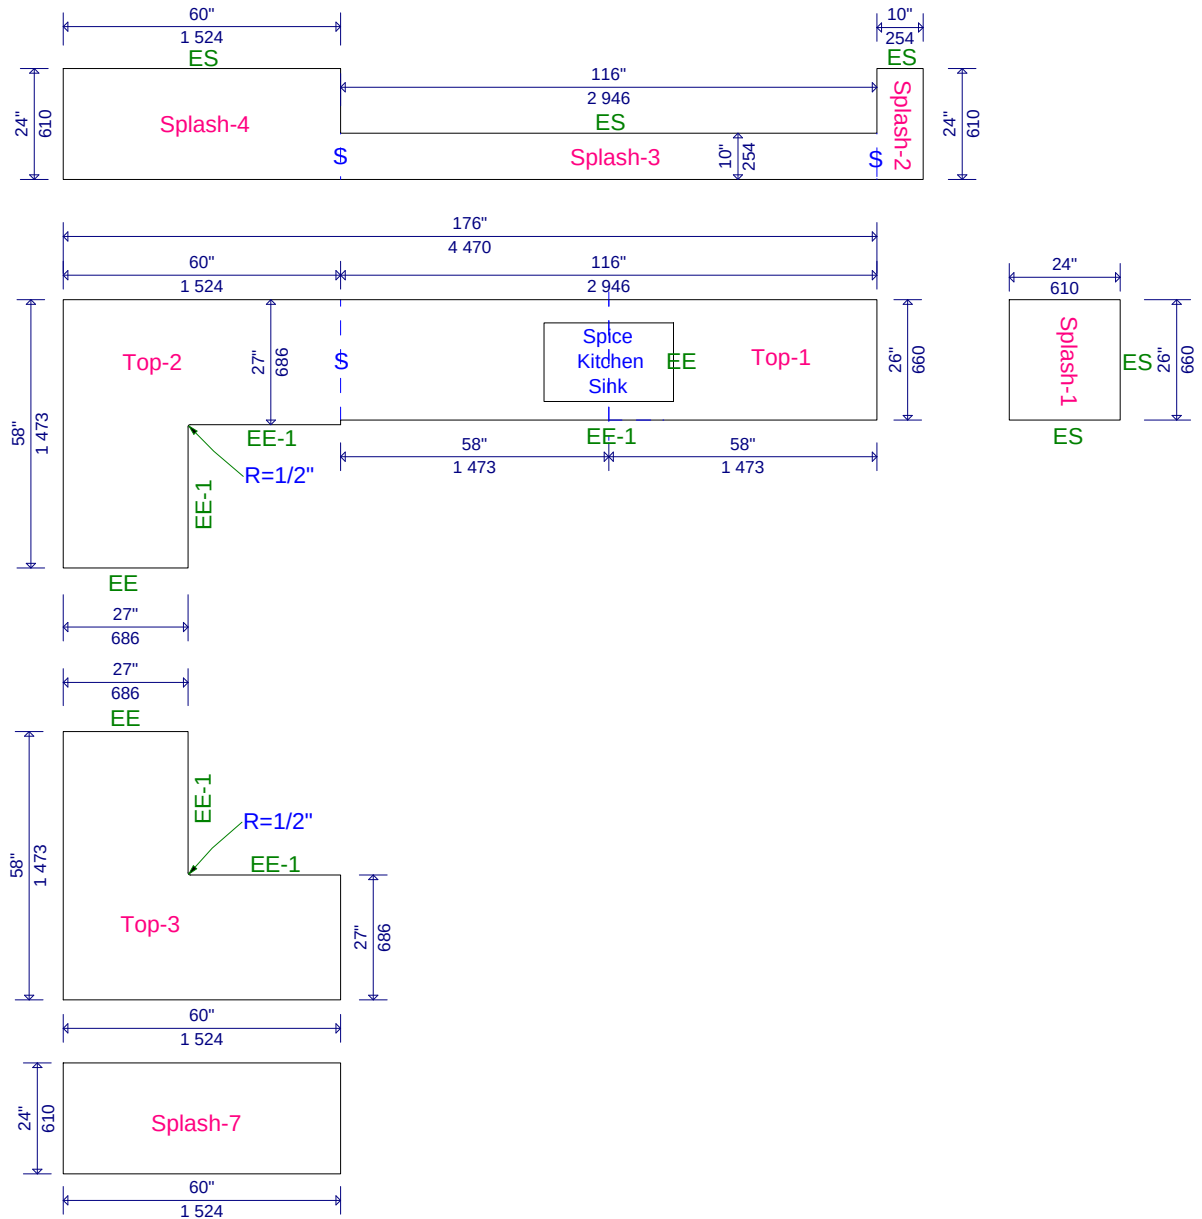


#10-Main Floor(Spice Kitchen)
Total: 1 unit.

Notes	
SCALE	
NOT TO SCALE	

Project		Reese Personal Building Client ASH Rev. Date 2025.07.01 Approved By Contractor Subcontractor Drafter AN	
		AXKKL1181 (2cm)	

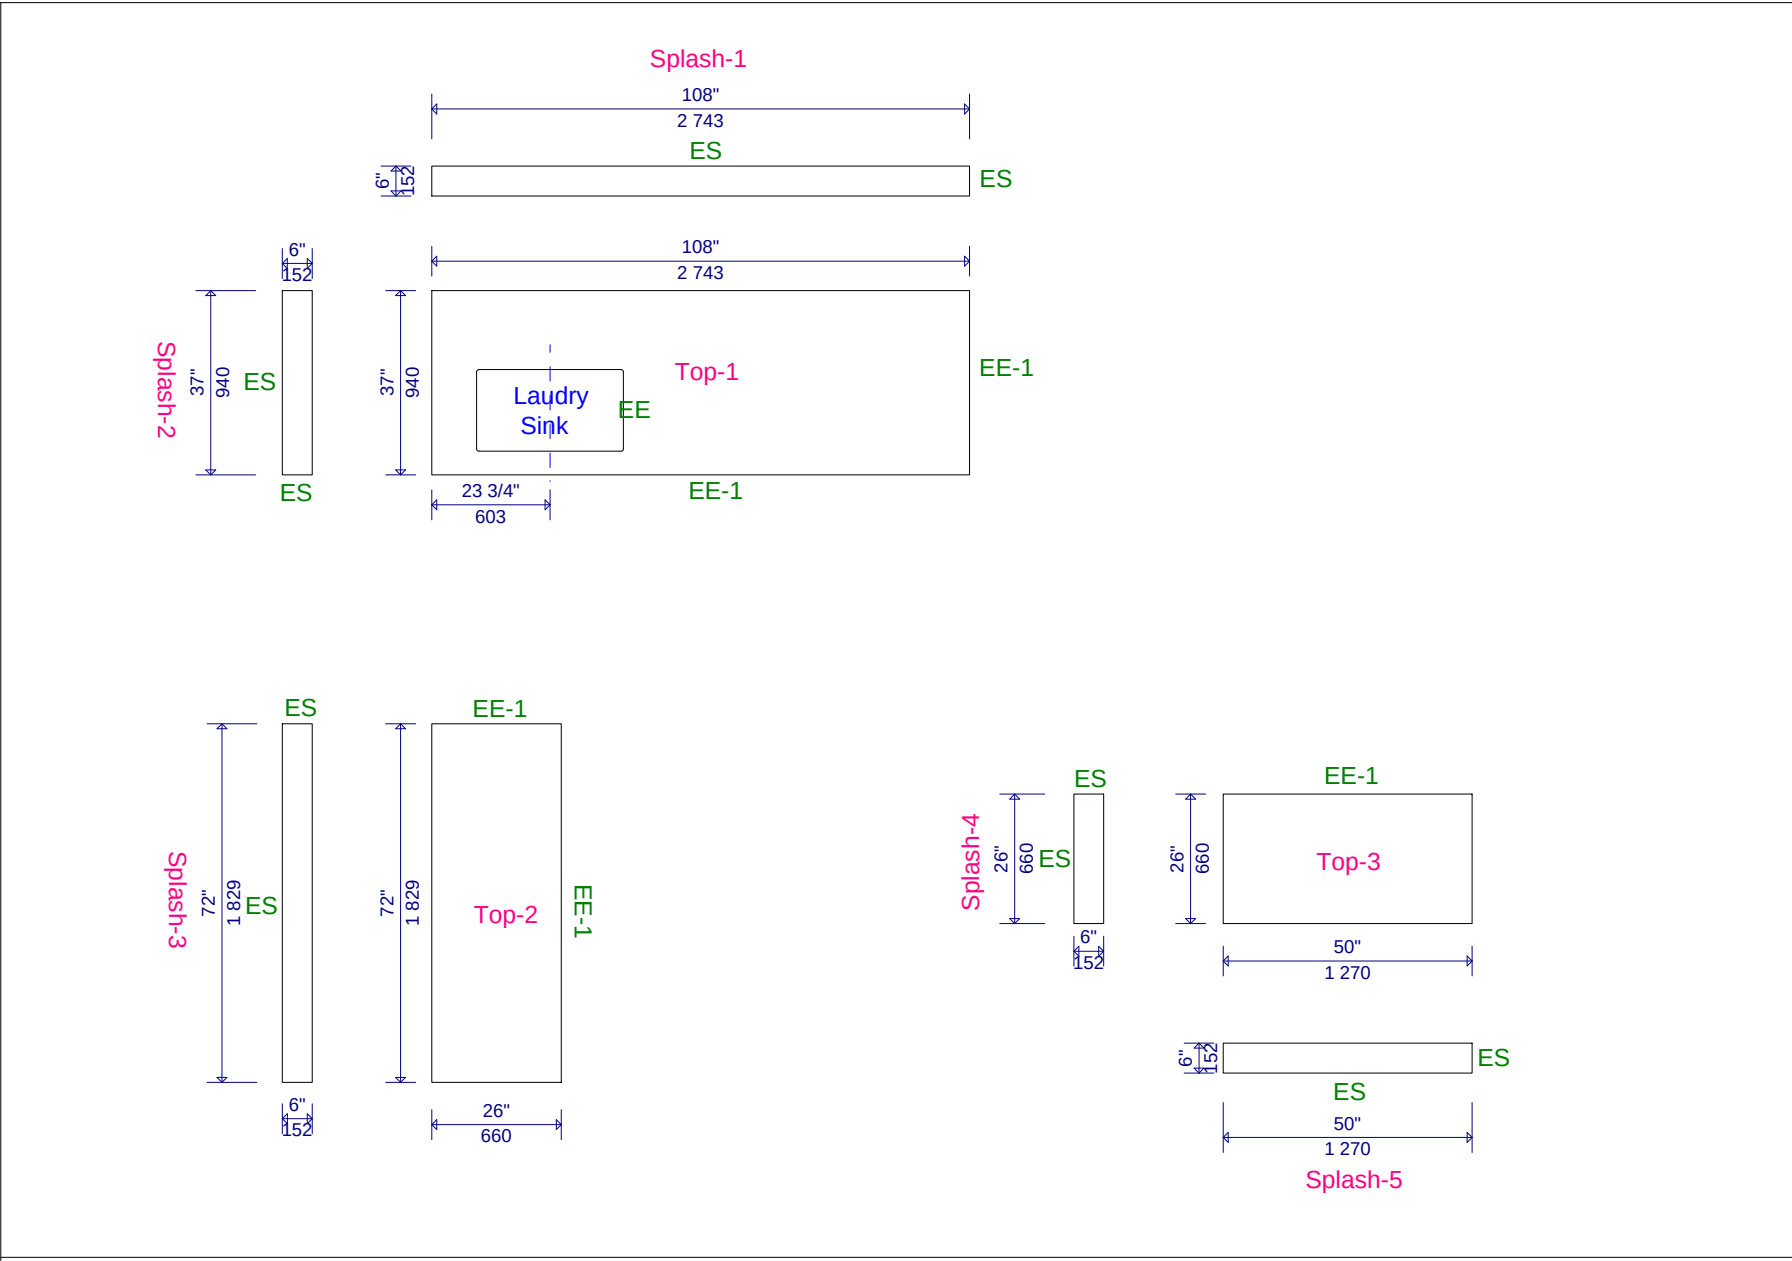Legend	
	SC Vanity Sink Cut-out (Undermount)
	FH Faucet Holes
	TC Toilet Tissue Cut Out
	FS Facial Slot Cut-out
	KC Kitchen Sink Cut-out
	RC Rough Cut No Chamferred
	CE Rough Cut & Chamferred Edge
	EE Eased & Polished Edge
	BV Beveled Edge
	FB Full Bull Nose
	HB Half Bull nose
	1/4R 1/4R Rounded Edge
	DP Drip Less Edge
	OG Ogee Edge
	LM-FB Laminated Full Bull Nose Edge
	LM-OG Laminated Ogee Edge
	LM-EE Laminated Eased & Polished Edge
	LM-BV Laminated Beveled Edge
DWG#	




Notes	
SCALE	
NOT TO SCALE	

Total: 1 unit.

Project			
Reese Personal Building			
Client		Approved By	
ASH		Contractor	Subcontractor
Rev. Date		Drafter	
2025.07.01		AN	

AXKKL1181
(2cm)

Legend	
	SC Vanity Sink Cut-out (Undermount)
	FH Faucet Holes
	TC Toilet Tissue Cut Out
 	FS Facial Slot Cut-out
	KC Kitchen Sink Cut-out
	RC Rough Cut No Chamferred
	CE Rough Cut & Chamferred Edge
	EE Eased & Polished Edge
	BV Beveled Edge
	FB Full Bull Nose
	HB Half Bull nose
	1/4R 1/4R Rounded Edge
	DP Drip Less Edge
	OG Ogee Edge
	LM-FB Laminated Full Bull Nose Edge
	LM-OG Laminated Ogee Edge
	LM-EE Laminated Eased & Polished Edge
	LM-BV Laminated Beveled Edge
DWG#	

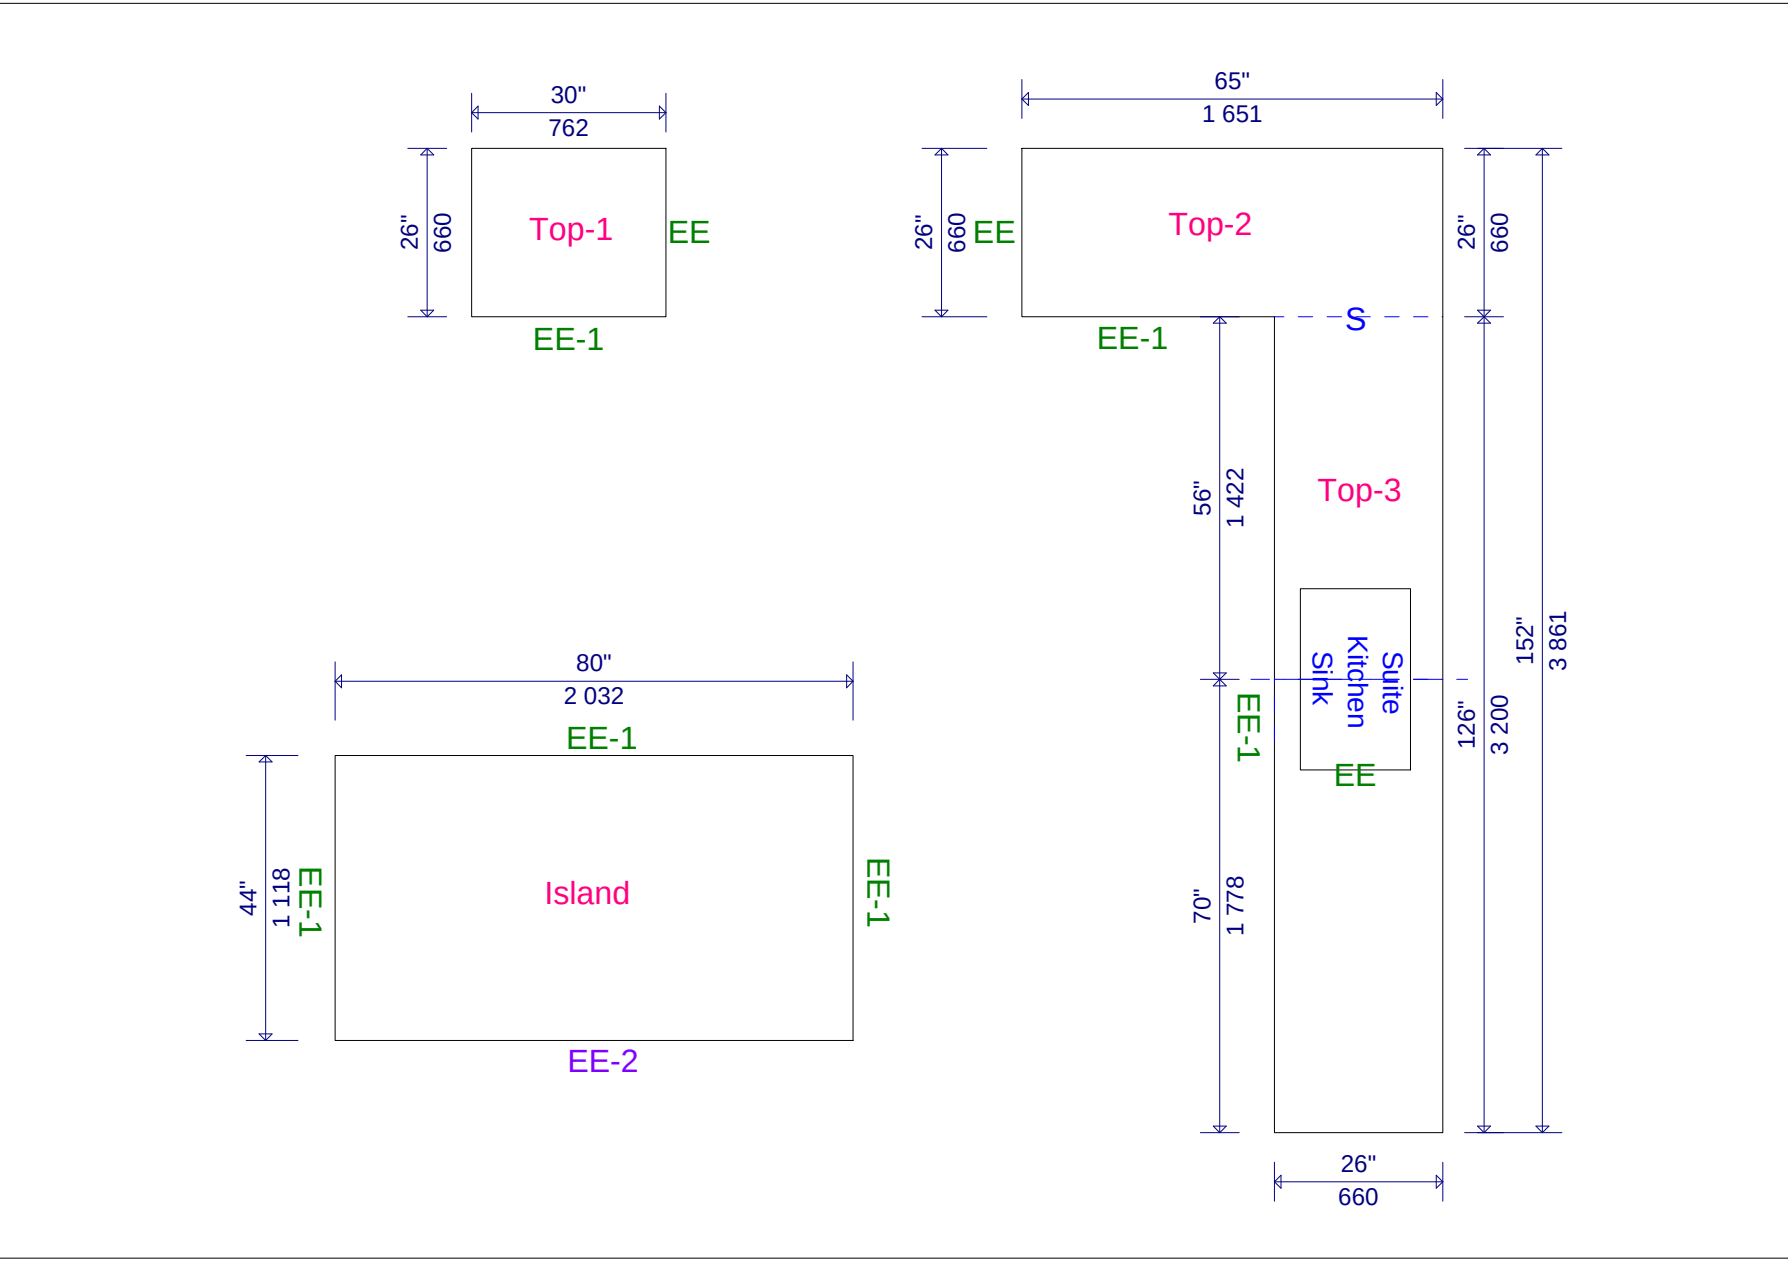

Notes






SCALE


NOT TO SCALE

Total: 1 unit.

Project		Reese Personal Building	
Client		Approved By	
ASH		Contractor	Subcontractor
Rev. Date		Drafter	
2025.06.26		AN	

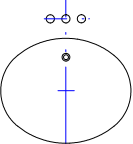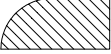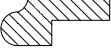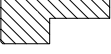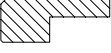AXKKL1181
(2cm)

Legend	
	SC Vanity Sink Cut-out (Undermount)
	FH Faucet Holes
	TC Toilet Tissue Cut Out
 	FS Facial Slot Cut-out
	KC Kitchen Sink Cut-out
	RC Rough Cut No Chamferred
	CE Rough Cut & Chamferred Edge
	EE Eased & Polished Edge
	BV Beveled Edge
	FB Full Bull Nose
	HB Half Bull nose
	1/4R 1/4R Rounded Edge
	DP Drip Less Edge
	OG Ogee Edge
	LM-FB Laminated Full Bull Nose Edge
	LM-OG Laminated Ogee Edge
	LM-EE Laminated Eased & Polished Edge
	LM-BV Laminated Beveled Edge
DWG#	

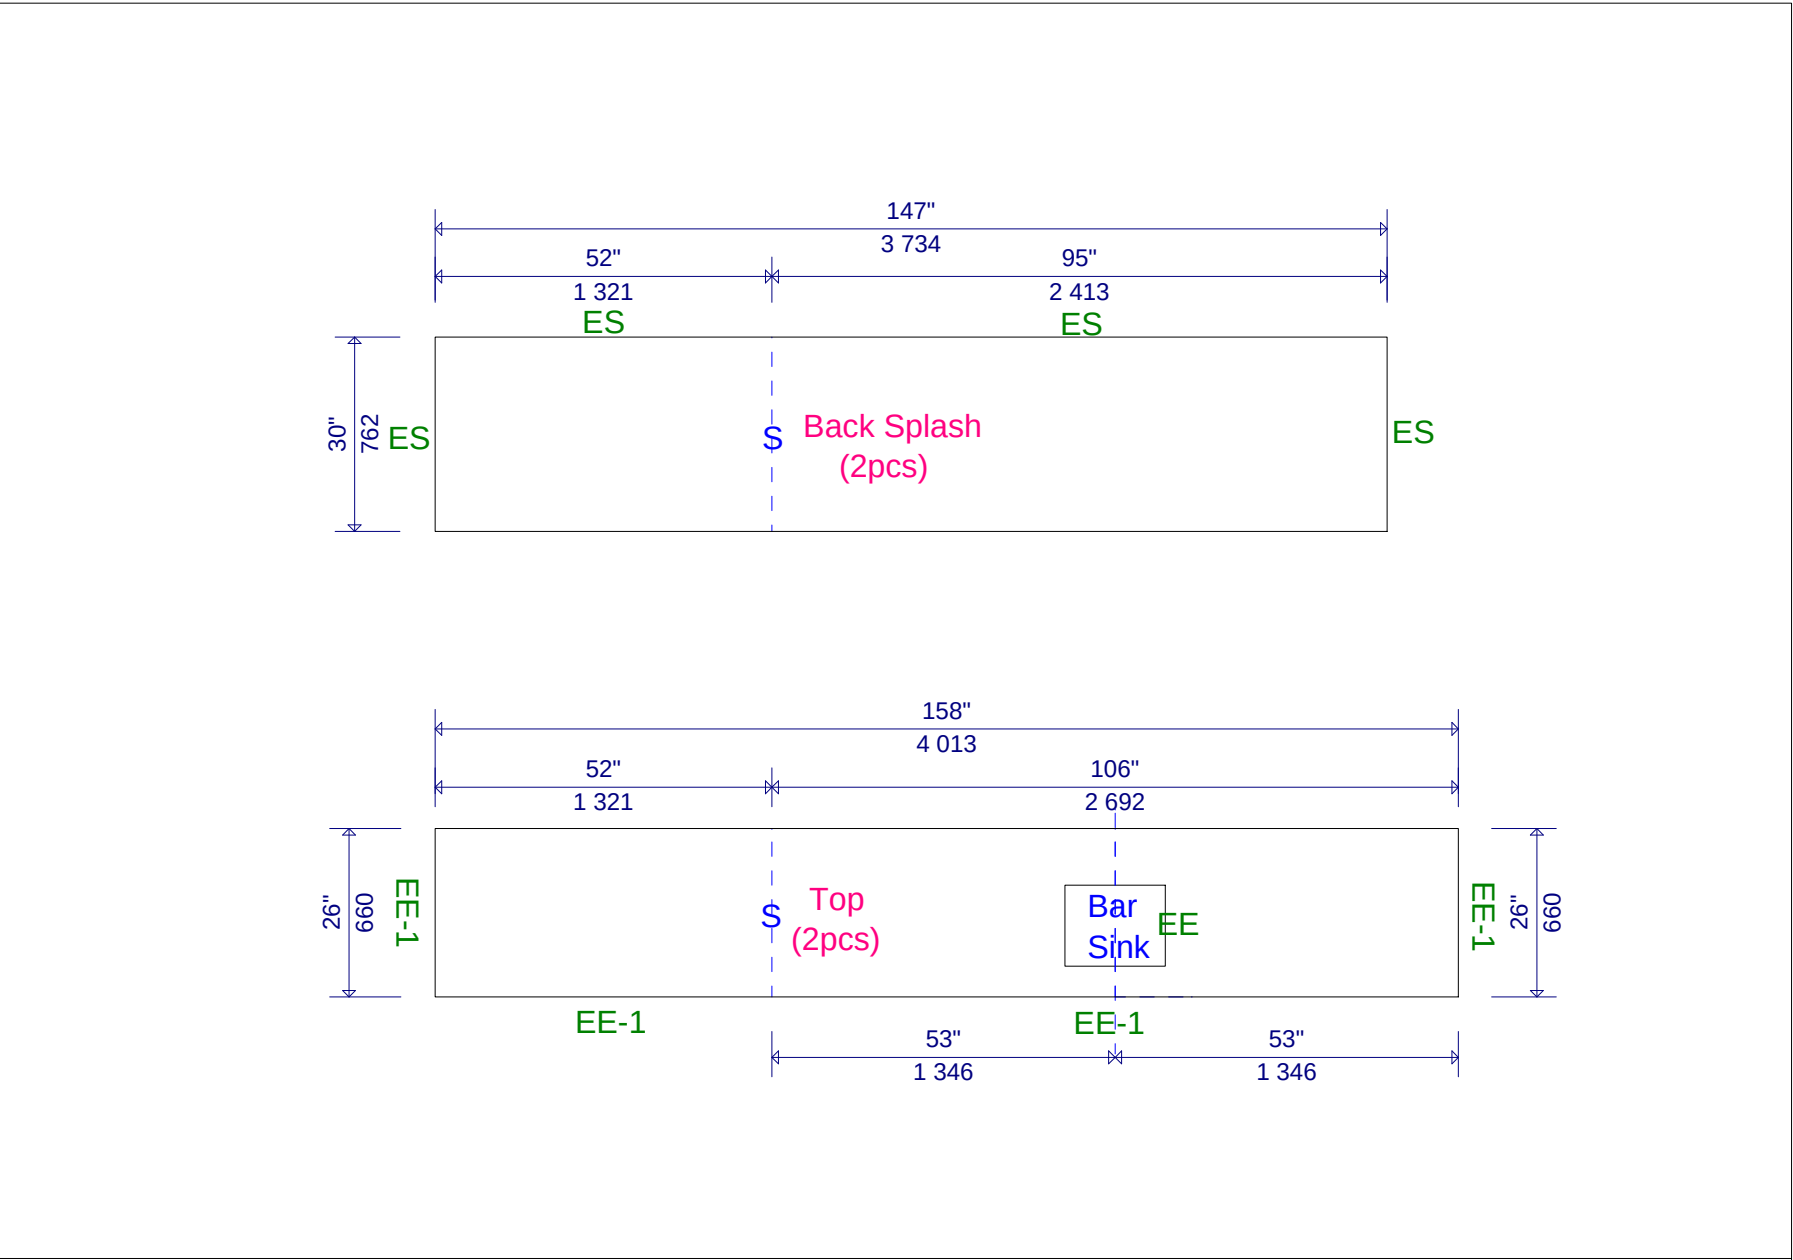

Granite Shop Drawing	#13-Downstairs Bar Total: 1 unit.	Project Reese Personal Building		AXKKL1181 (2cm)
		Client ASH	Approved By Contractor Subcontractor	
		Rev. Date 2025.06.26	Drafter AN	
Notes				
SCALE				
NOT TO SCALE				

